SEVIER RAILWAY

MANTI TO SALINA
26 MILES

AND

MARYSVALE

SALINA TO BELKNAP
35 96/100 MILES

MILE PLATS

EXTENSION

Chief Engineer's Office,
Salt Lake City, December 31st, 1896.

Scale:
400 Feet to 1 Inch.

Locked Case
G4342
.S45P3
1896
.S4EK

Sevier Railway — Marysvale Extension.

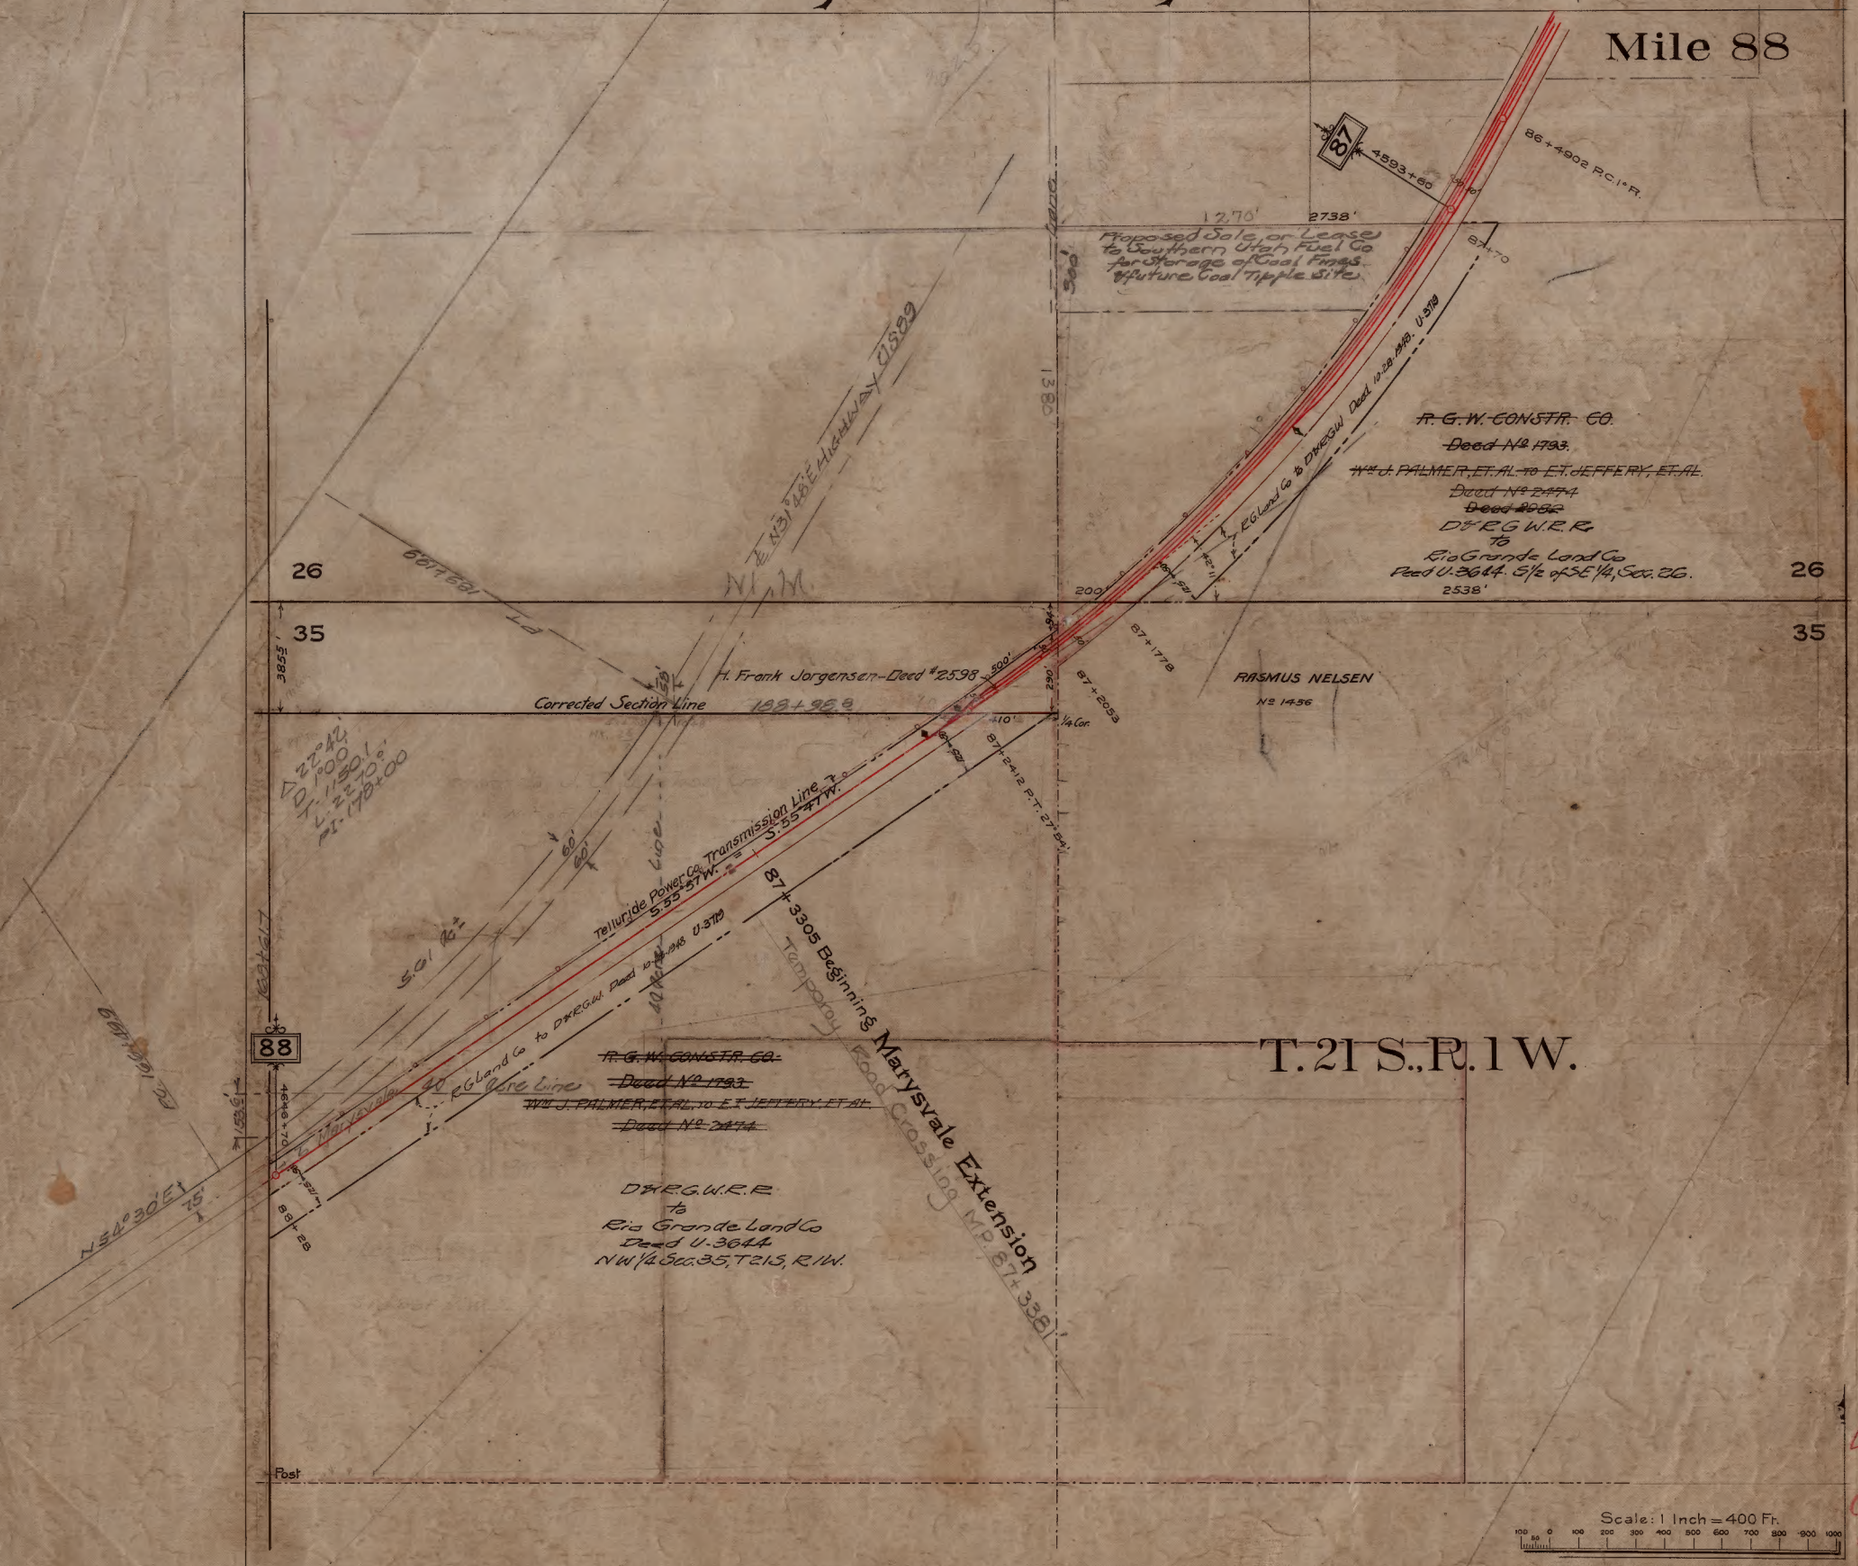

Locked
Case
G4342
.S45P3
1896
.S45
MM

Sevier Railway — Marysvale Extension.

Mile 89

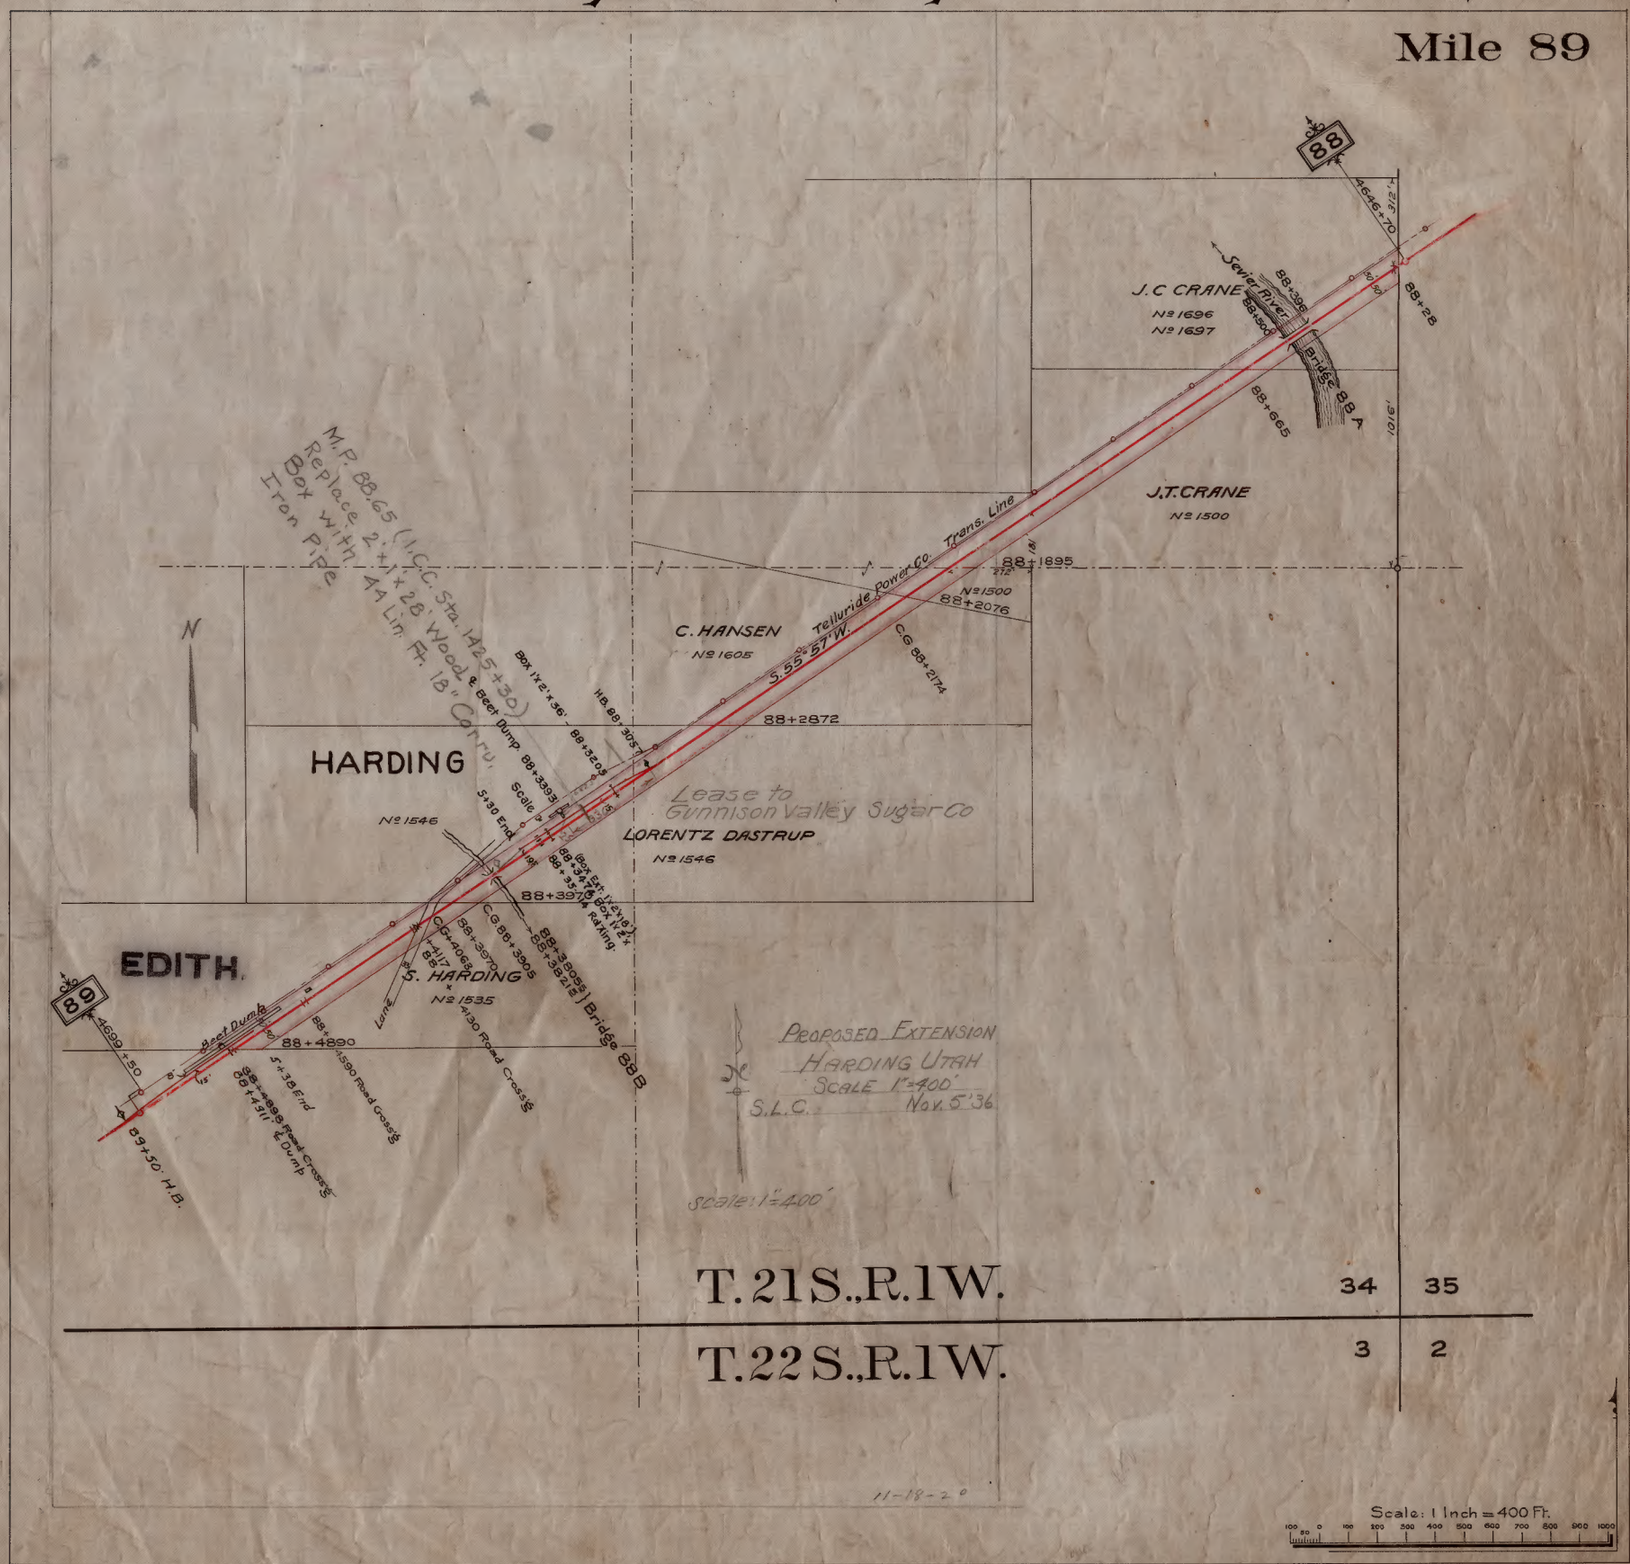

Locked Case 5434 545 1896 548x Mile 89

Sevier Railway — Marysvale Extension.

Mile 90

T. 21 S., R. 1 W.

T. 22 S., R. 1 W.

W. H. HARDING
No 1537

SAM. J. HARDING
No 1544

E. H. CURTIS
No 1526

ISAAC CURTIS
No 1588

BEASON LEWIS
No 1530

PETER MADSEN
No 1540

JAS. H. KENNEDY
No 1589

33

34

4

3

HIGHWAY No 43

Telluride Power Co. Transmission Line

S. 55° 57' W.

8" Tile Pipe 89+2472

6' Rd Xing. - 89+3863

10" Tile Pipe - 89+3938

16' Rd Xing & Gates - 89+4675

89+4787 R.C's.

89+4924.0

89+5150

89+4310

89+1903

89+1990

89+2067

89+1393

89+1470

Sevier Railway — Marysvale Extension.

Mile 91

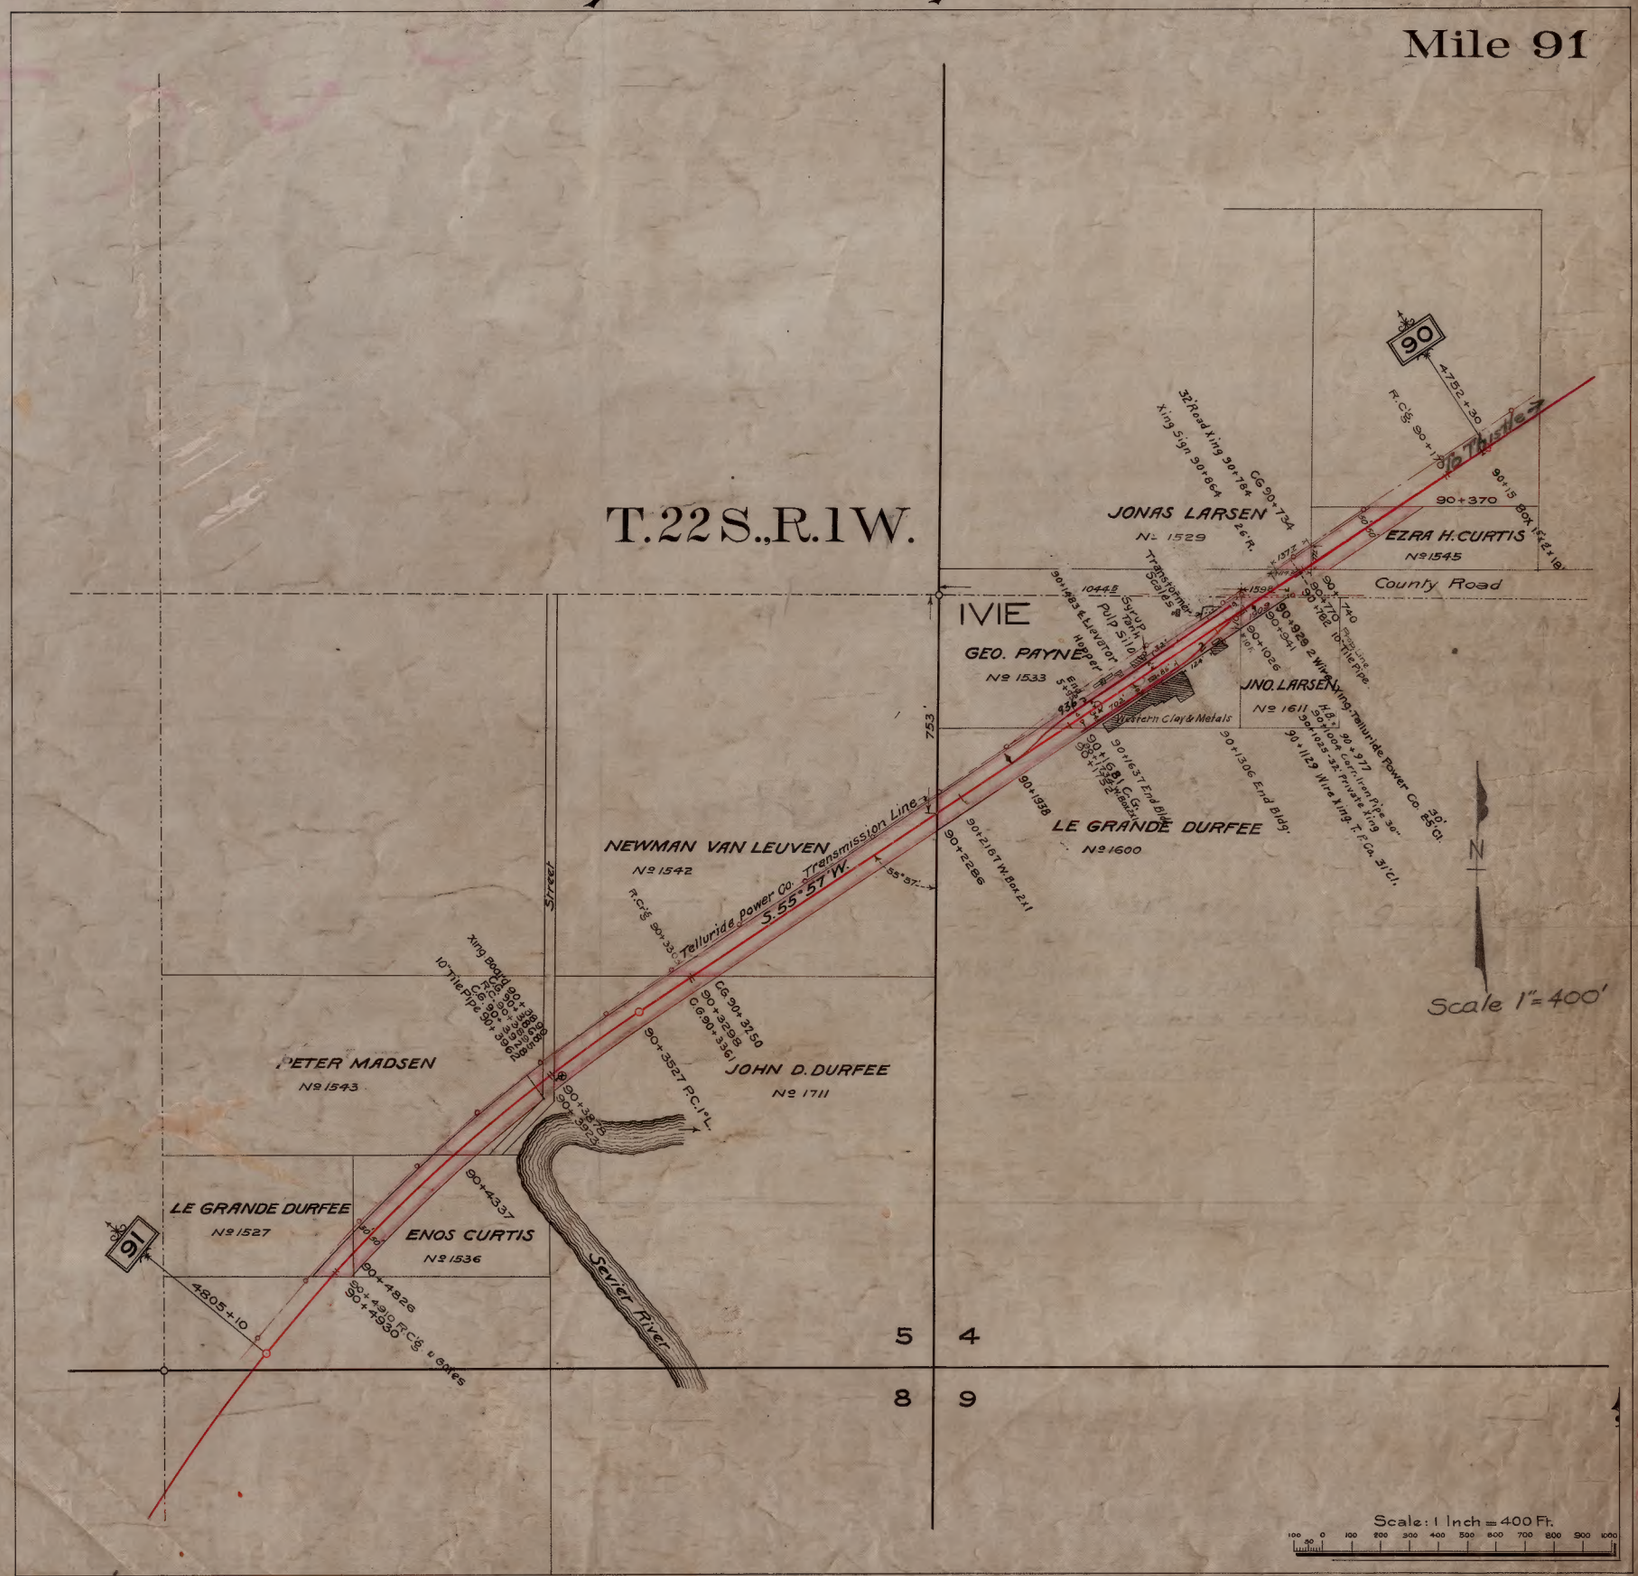

Locked Case G-4342 .S45 P3 1916 1 S46x Mile 91

Sevier Railway — Marysvale Extension.

Mile 92

6 | 5

7 | 8

T. 22 S., R. 1W.

Scale: 1 Inch = 400 Ft.

JOHN F. CURTIS
No 1547

EUNICE S. BROADHEAD
No 1549

Wm R. STEVENS
No 1532

RASMUS P. ANDERSON
No 1539
No 1714

Deed U-3870 to State Road Comm'n
50' Strip x 758' Lg

ERIC SORENSEN
No 1538
No 1715

CHRISTINA H. PALMER
No 1541
No

Deed U-3870
State Road Comm
ZIMRI H. BAXTER
50' Strip x 3850' Lg
No 1731
No 1734

DAVID R. STEVENS
No 1710

JACOB STRINGHAM
No 1614

JOS. L. WALL
No 1548
No 1551

Lease to Gunnison Valley Sugar Co.

Fellurides Power Co. Transmission Line

AURORA

Road

Street

Canal

Bridge 91 A 3 Span

Moved to Venice

Locke Case
G434
1545
1896
1548
Mile 9

Sevier Railway — Marysvale Extension.

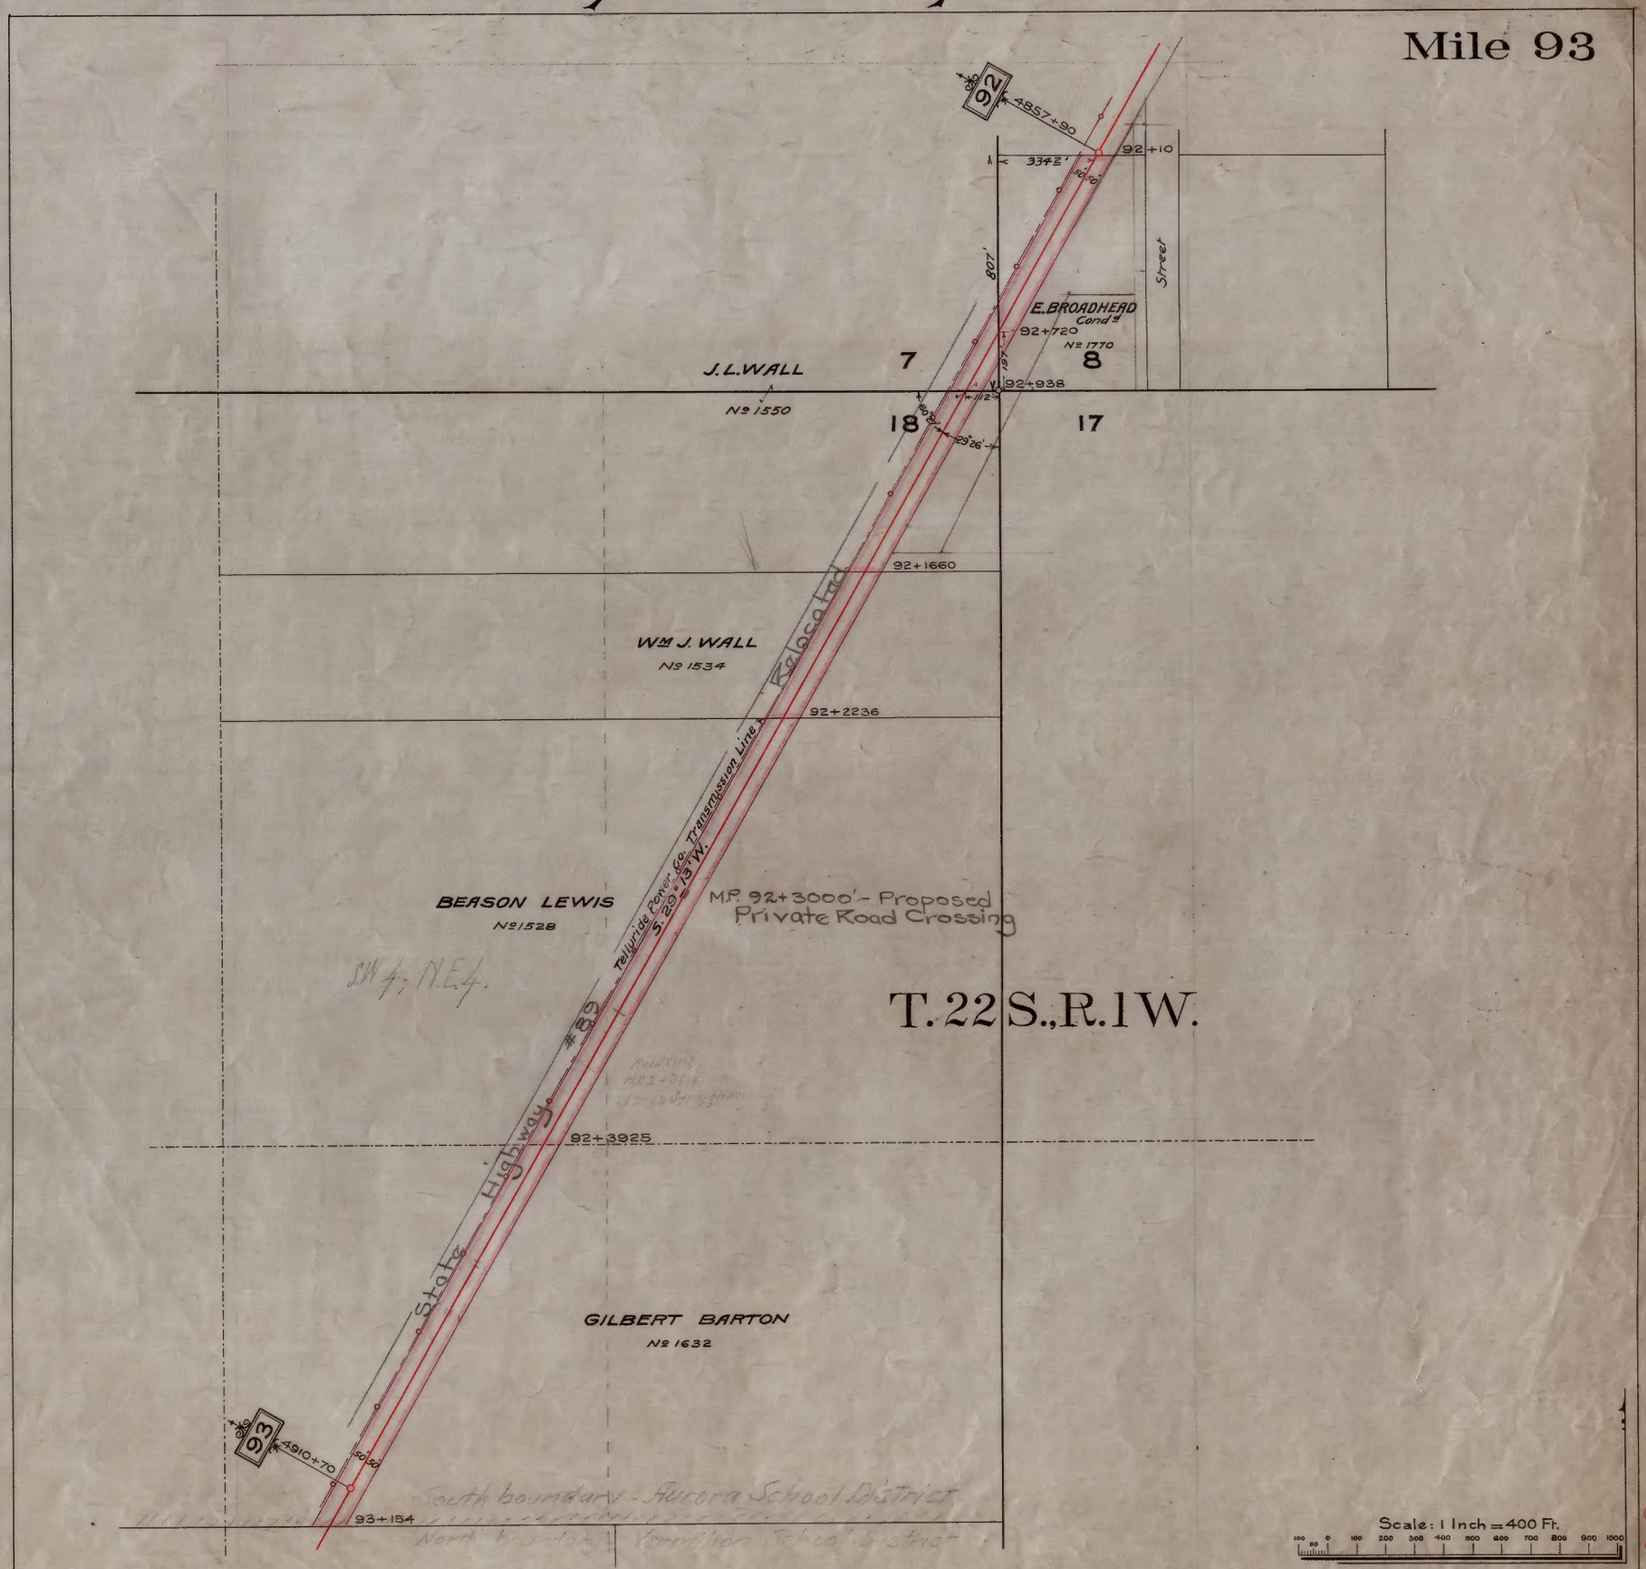

Locke
Case
G434
.S45P
1896
.S48
Mile

Sevier Railway — Marysvale Extension.

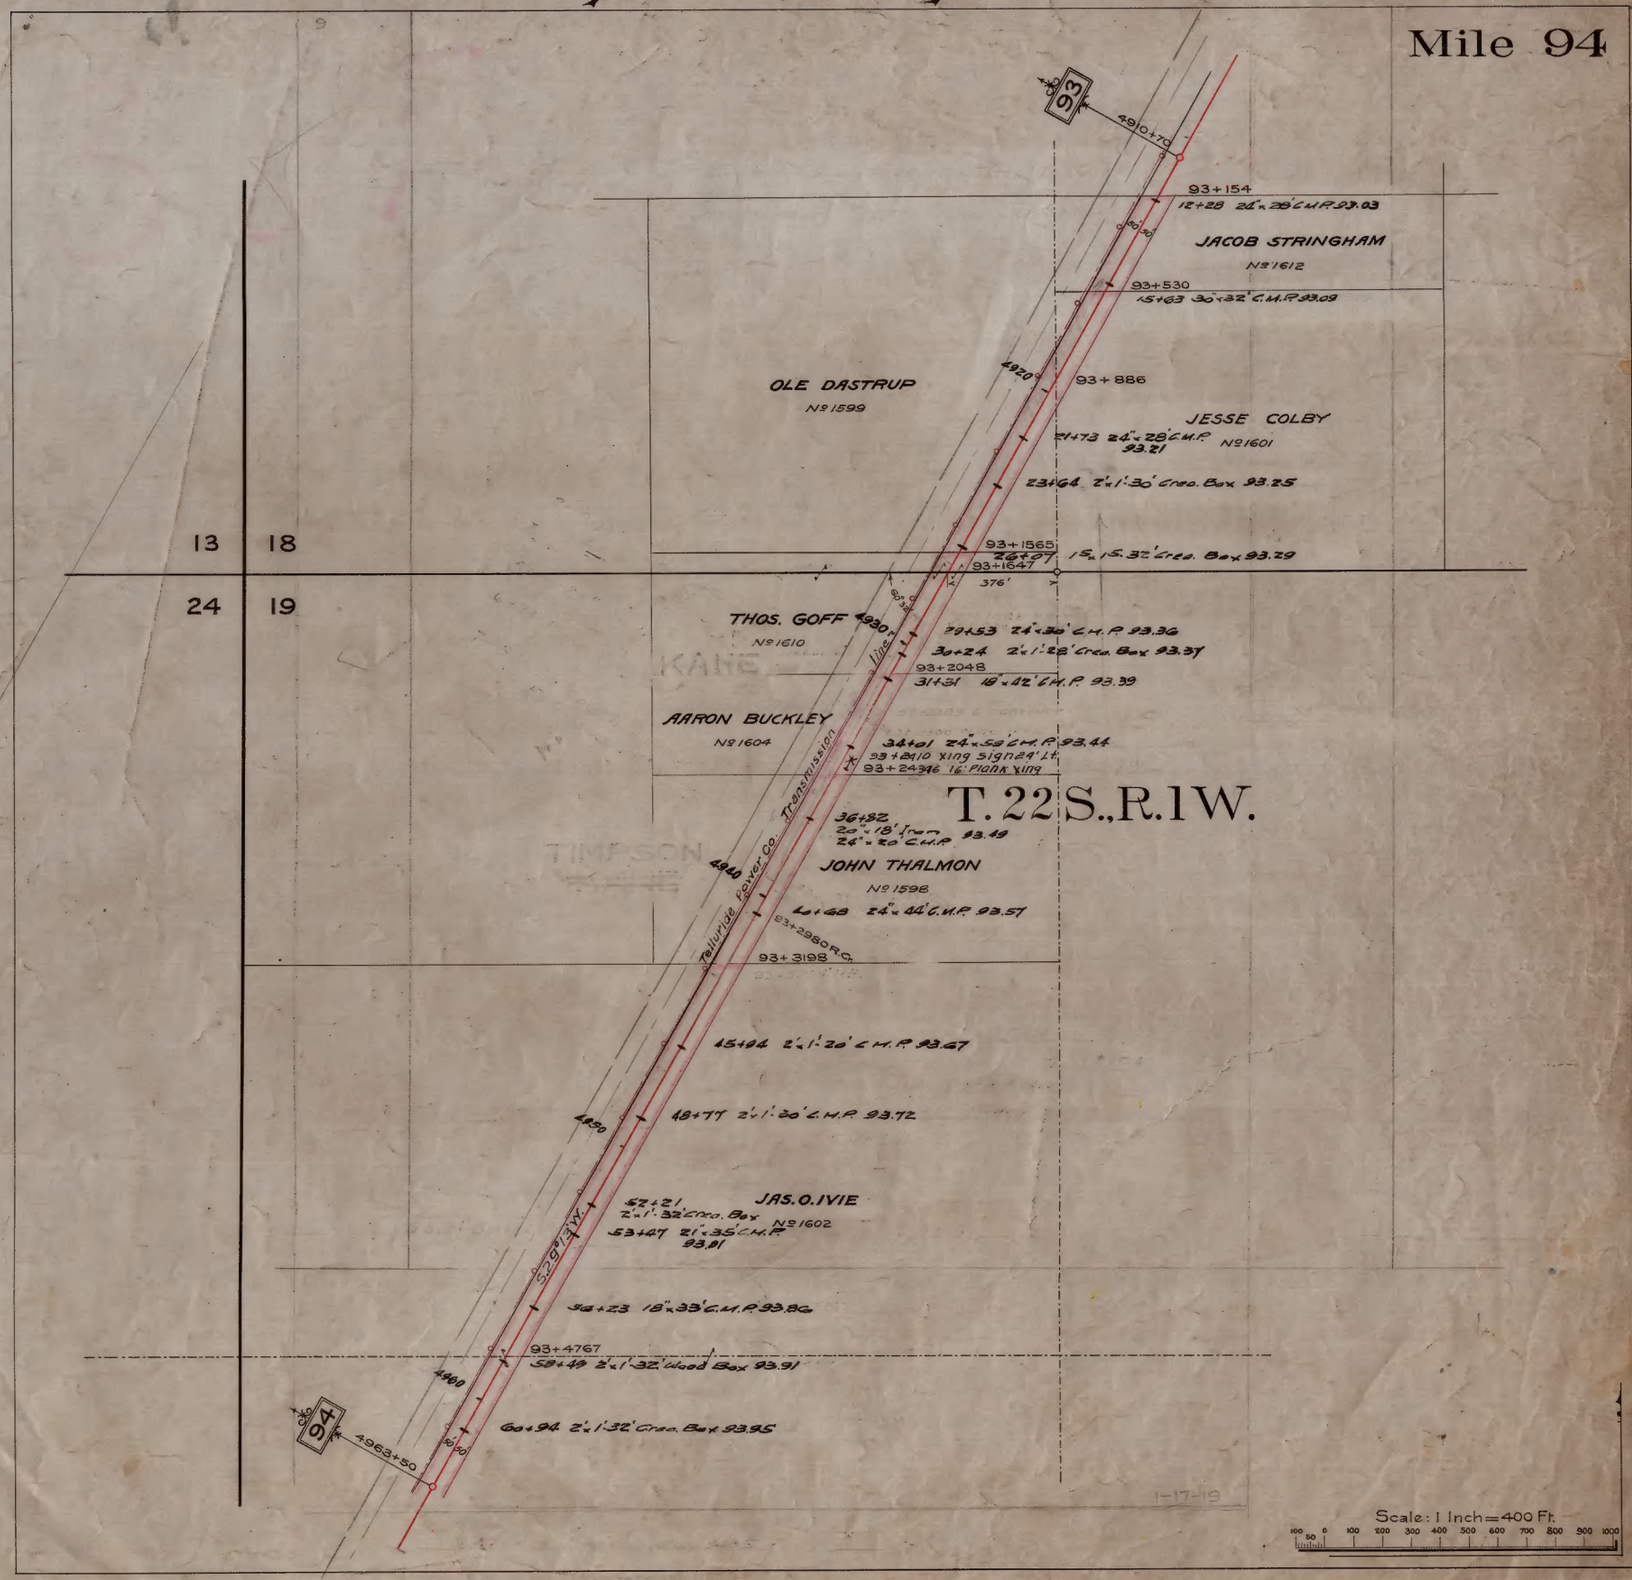

Locked
Case
G4342
.S45P
1896
.S48x
Mile 94

Sevier Railway — Marysvale Extension.

Mile 95

94 — 4963+50

65+95 2-1'-36" wd Box 94.05

JAS. O IVIE
No 1602

4970

Canal

72+71 24"-24' V.f. Pipe 94.17

Wagon Road

94+982 C.C.
94+1004
94+1033 R.Cr.
94+1060
94+1082 Wire Xing. No 1591
94+1165 Bridge 94-A

JOHN E. GLEDHILL

PETER GOTTFREDSEN
No 1641

94+1376

4980

94+1869

JOS. GLEDHILL
No 1621

Telluride Power Co. Transmission Line

Fence Both Sides

24 | 19

600'

94+2606

25 | 30

T. 22 S., R. 1W.

S 29° 13' W.

JACOB GOTTFREDSEN
No 1592

94+3424
94+3455 Bridge 94-B

Base Rail + 0.7 → To Marysvale

Br. 94-B 1"=20'
Present - 2-Pan. Pile 32'
Proposed - Dbl. 30°x32' Corner. Pipe
D.A. 45-Ac. Approx.

Scale 1"=400
SW¼ NE¼
Sec 25

Beet Dump 94+3811 (U.S. Co.)
Scale
5+15 End
R.Cr. 94+4050
R.Cr. 94+4150

94+3781

D.H. POFF
No 1606

94+4072
94+4103 Bridge 94-C
94+4216-2 Wire Xing. 28' Cl. Telluride Power Co.
94+4250 Road

County Road

T. 22 S., R. 2 W.

Lease to
Gunnison Valley Sugar Co.

S.D. POTTER AND D.H. POFF
No 1608

95 — 5016+30

95+398

Scale: 1 Inch = 400 Ft.

Locke Case G-4342 .S45P3 1896 .S48M Mile 95

Sevier Railway — Marysvale Extension.

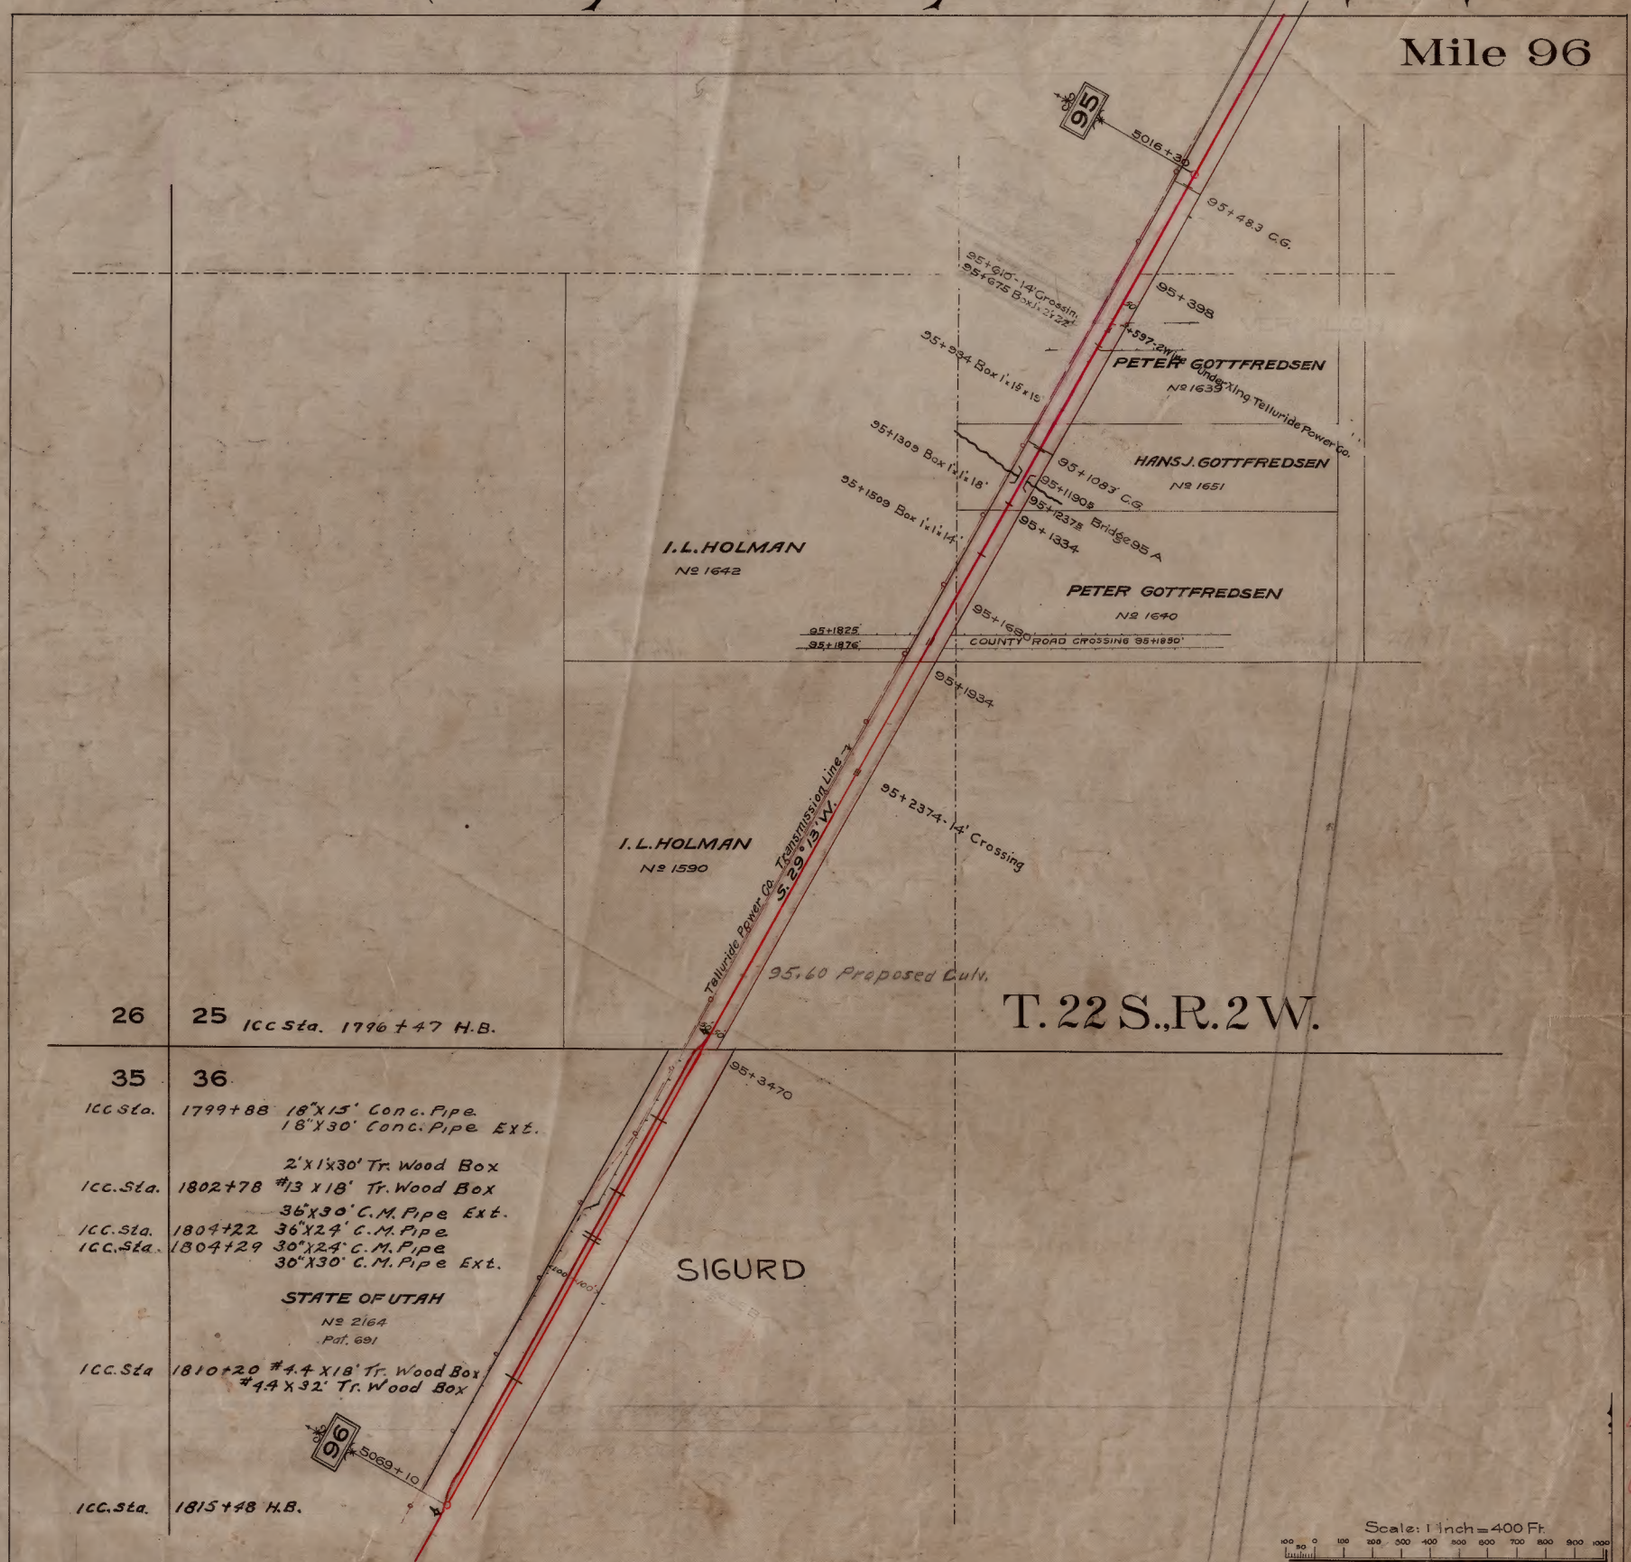

Locker
Case
G4342
S45P3
1896
S48x
Mile 96.

Sevier Railway — Marysvale Extension.

Sevier Railway — Marysvale Extension.

Mile 98

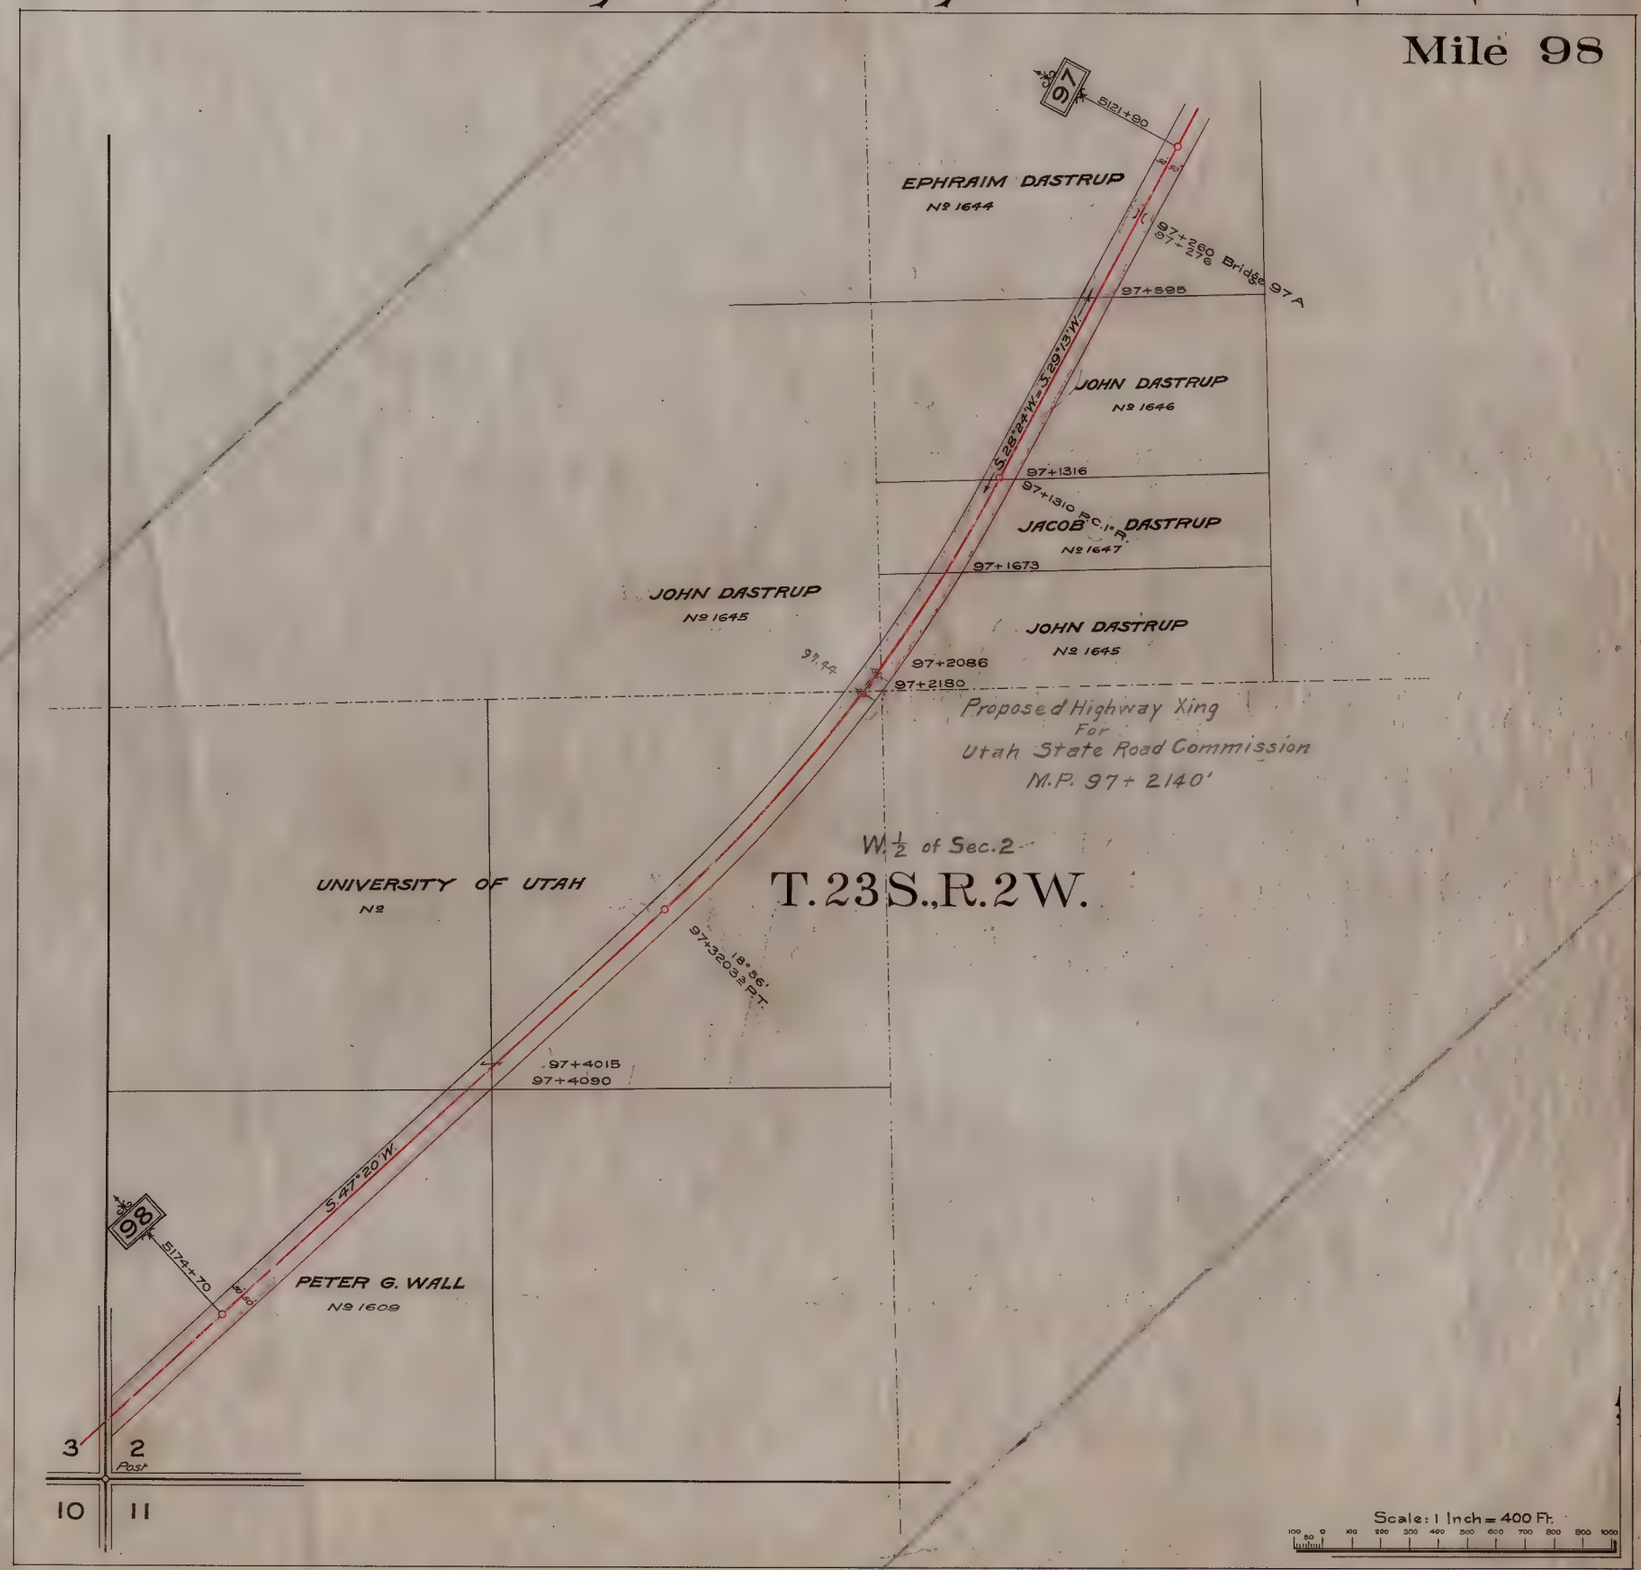

Sevier Railway — Marysvale Extension.

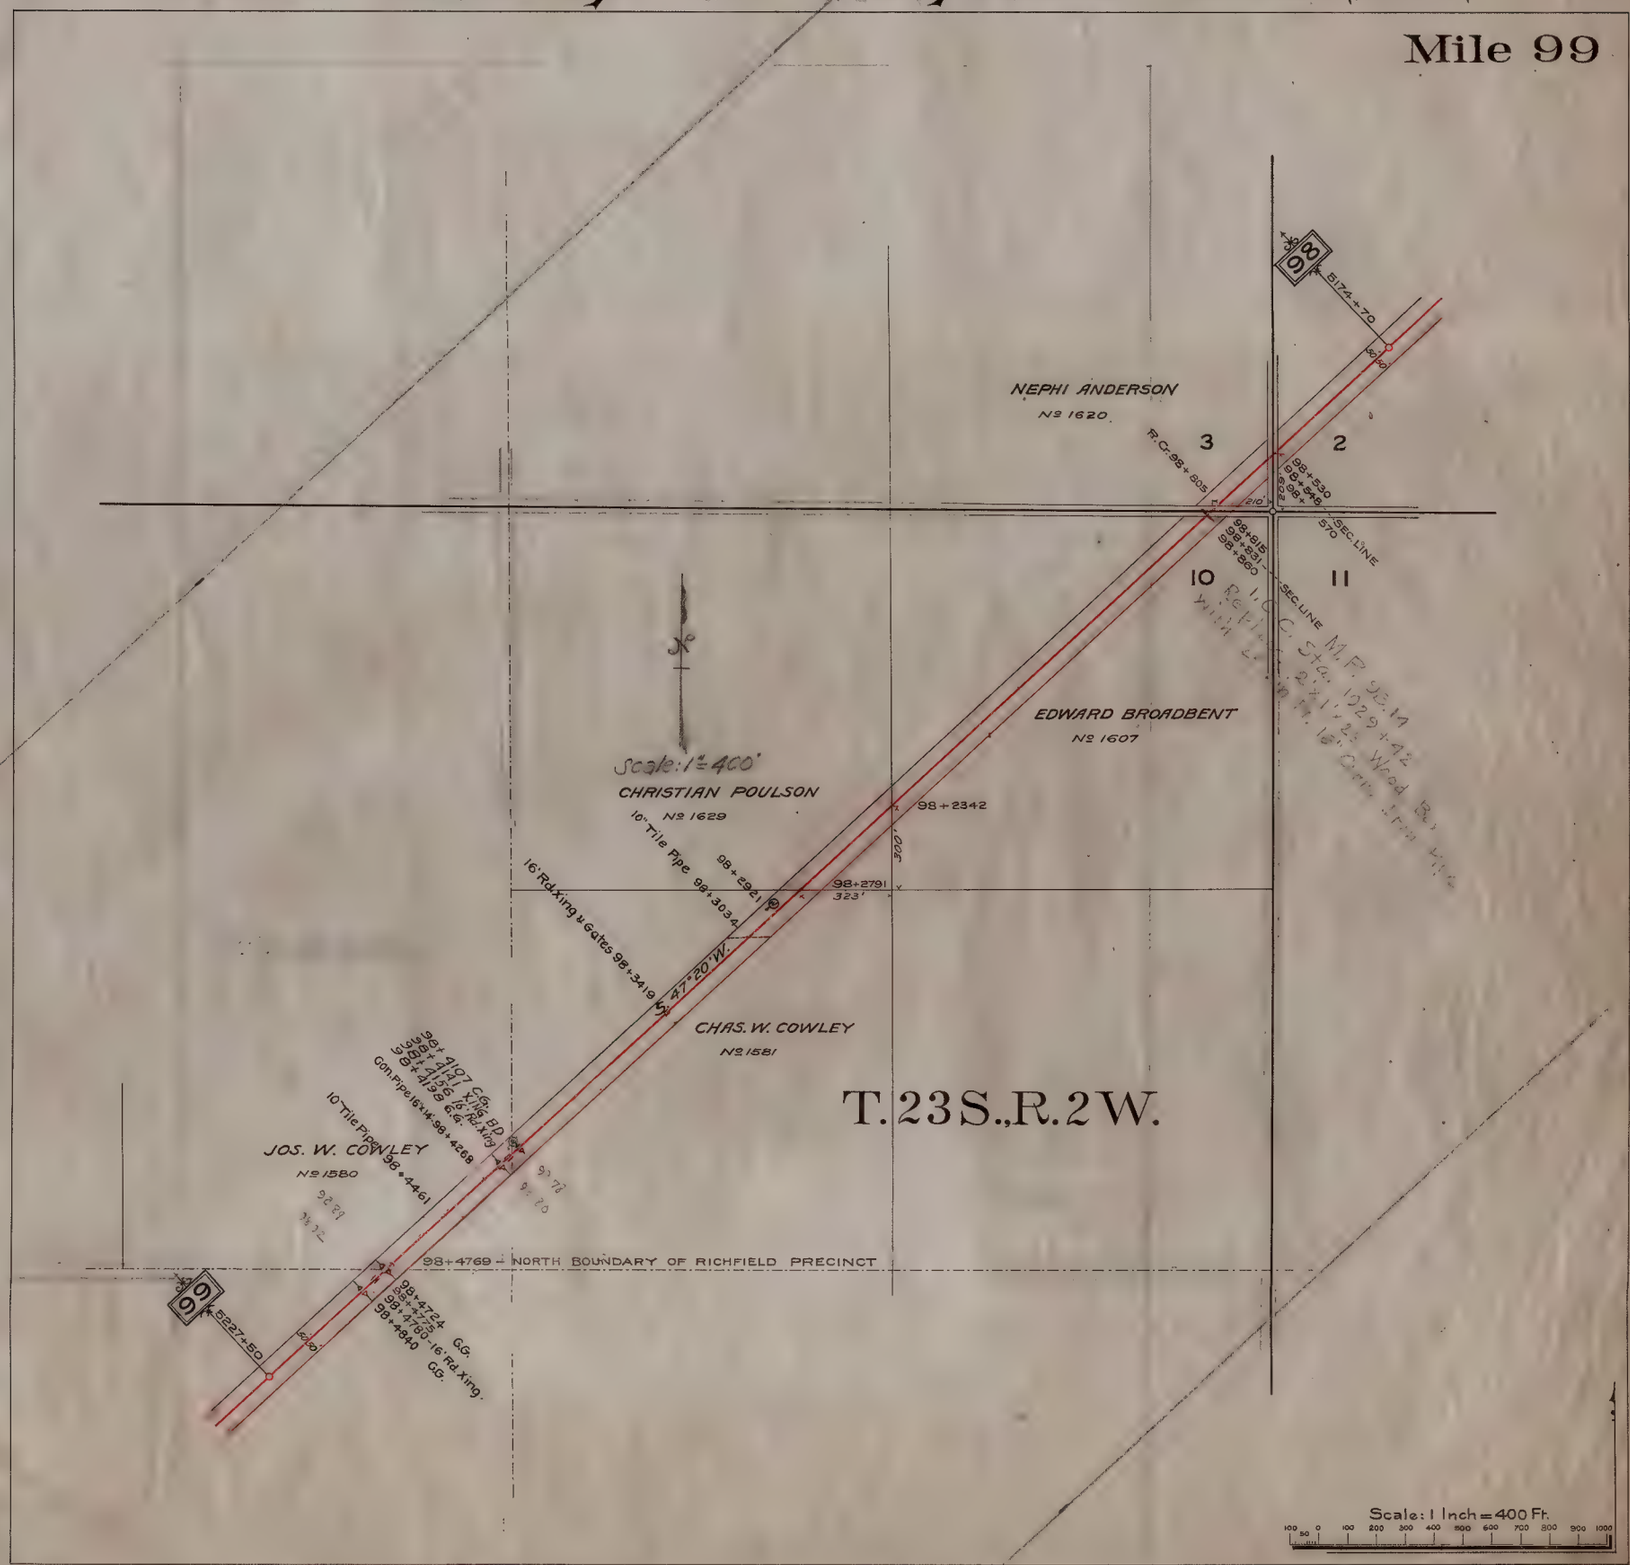

Sevier Railway — Marysvale Extension.

Mile 100

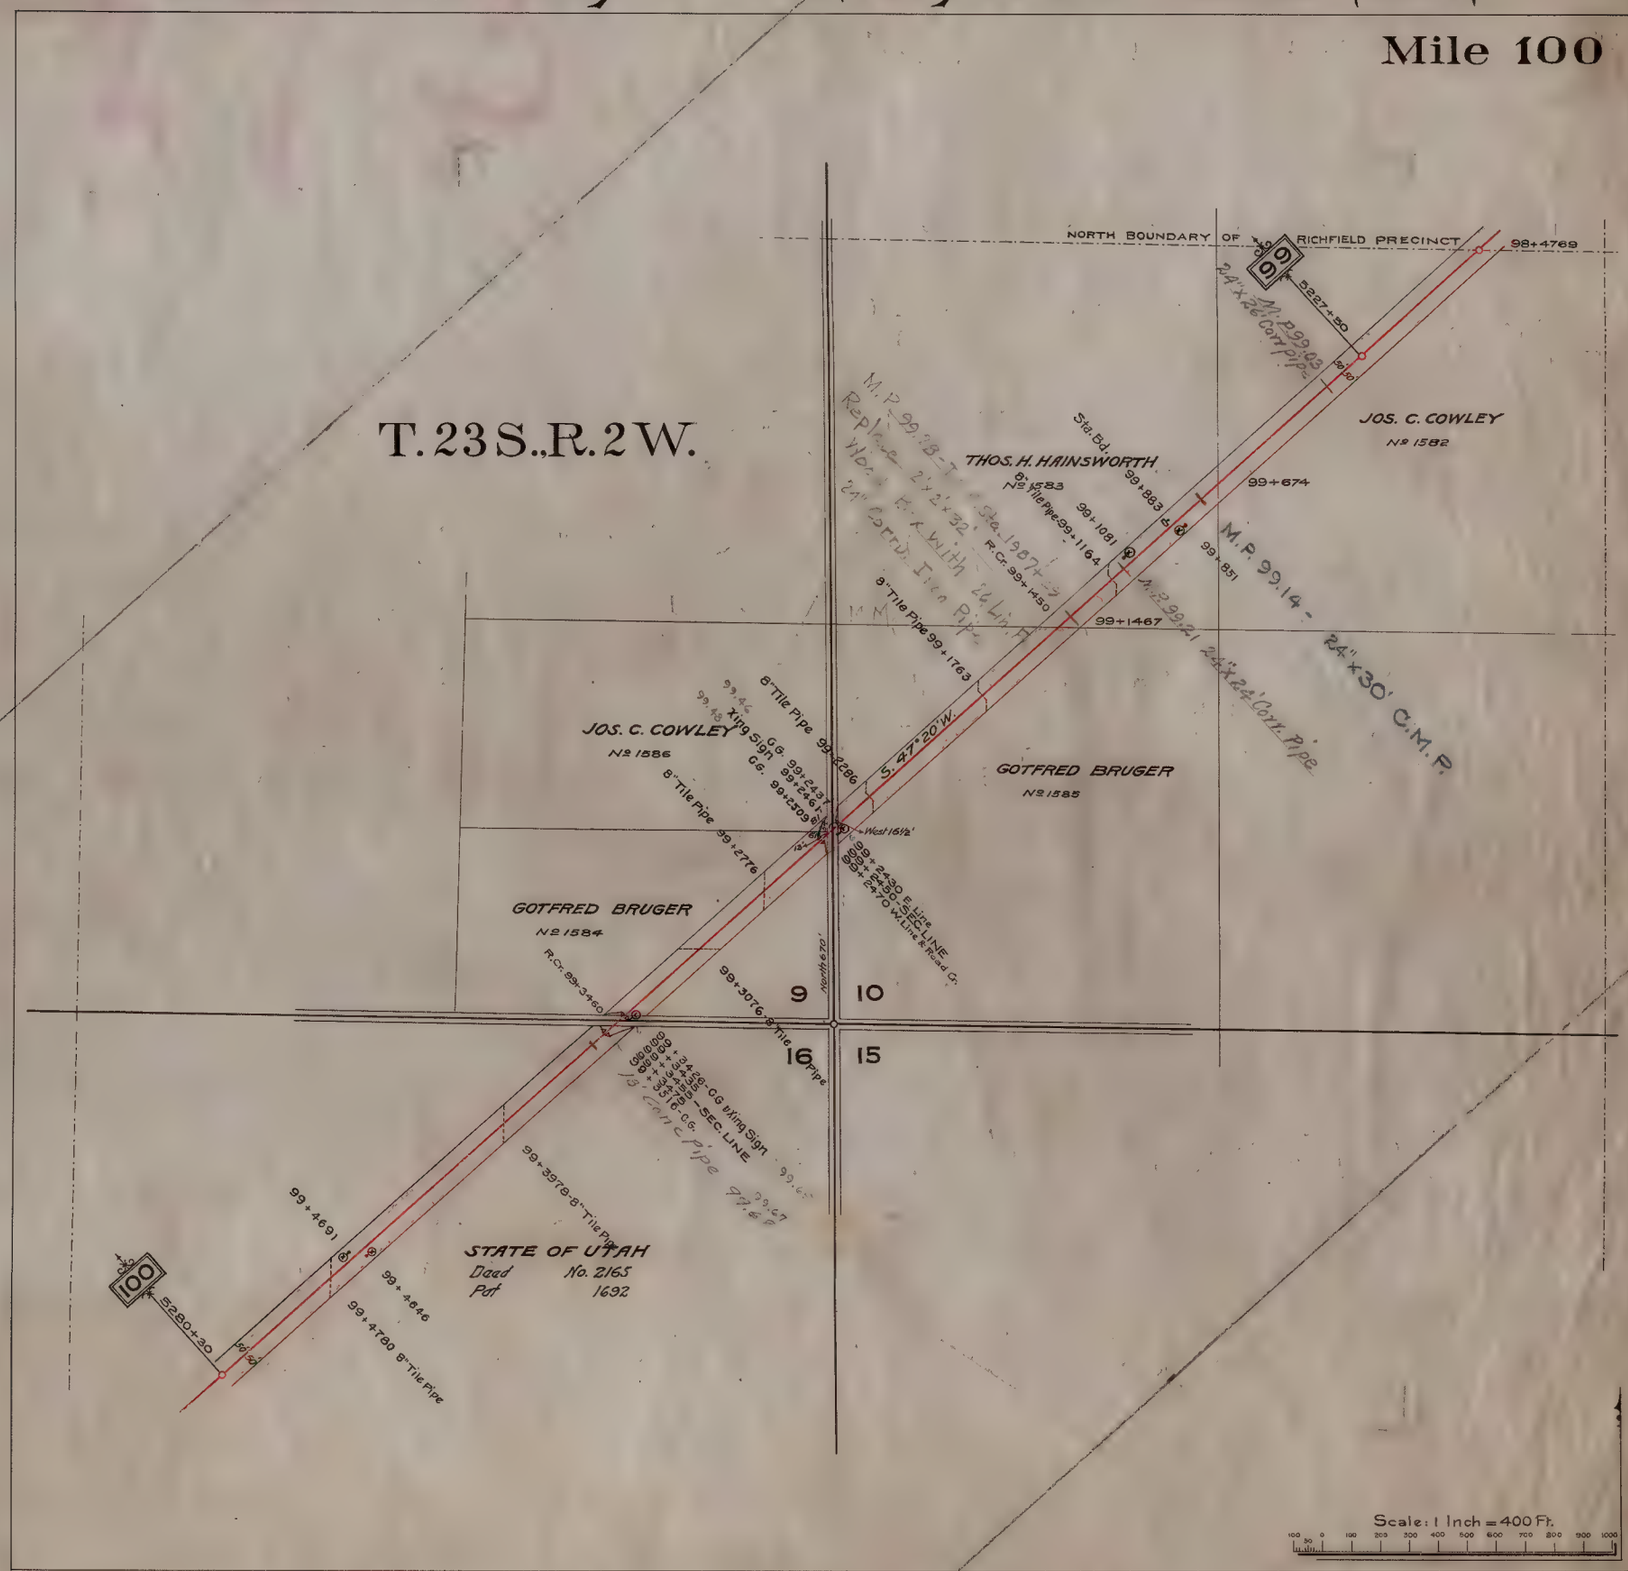

Sevier Railway — Marysvale Extension.

Sevier Railway — Marysvale Extension.

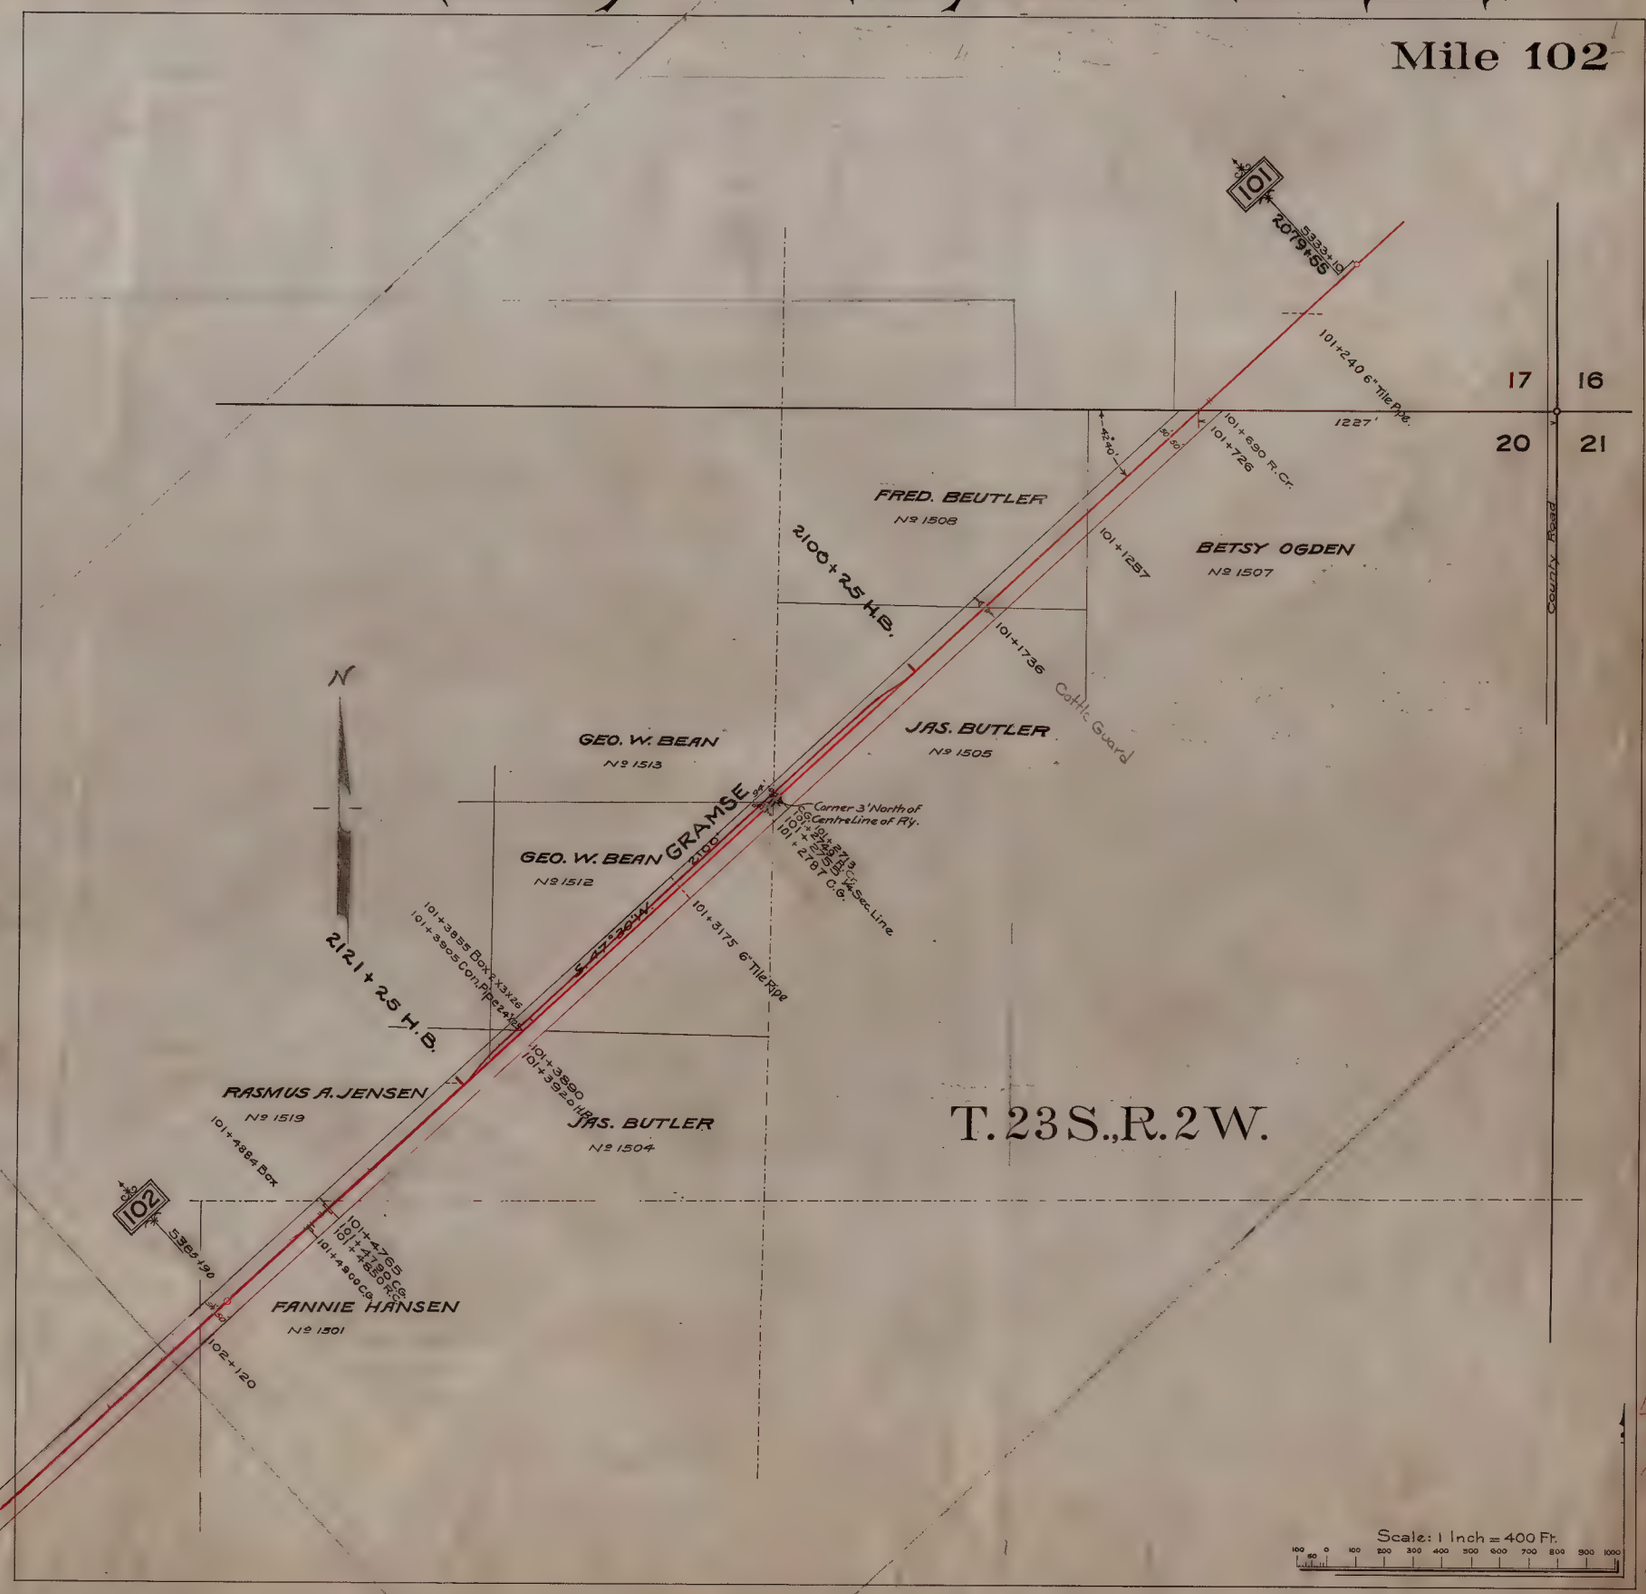

Sevier Railway — Marysvale Extension.

Mile 103

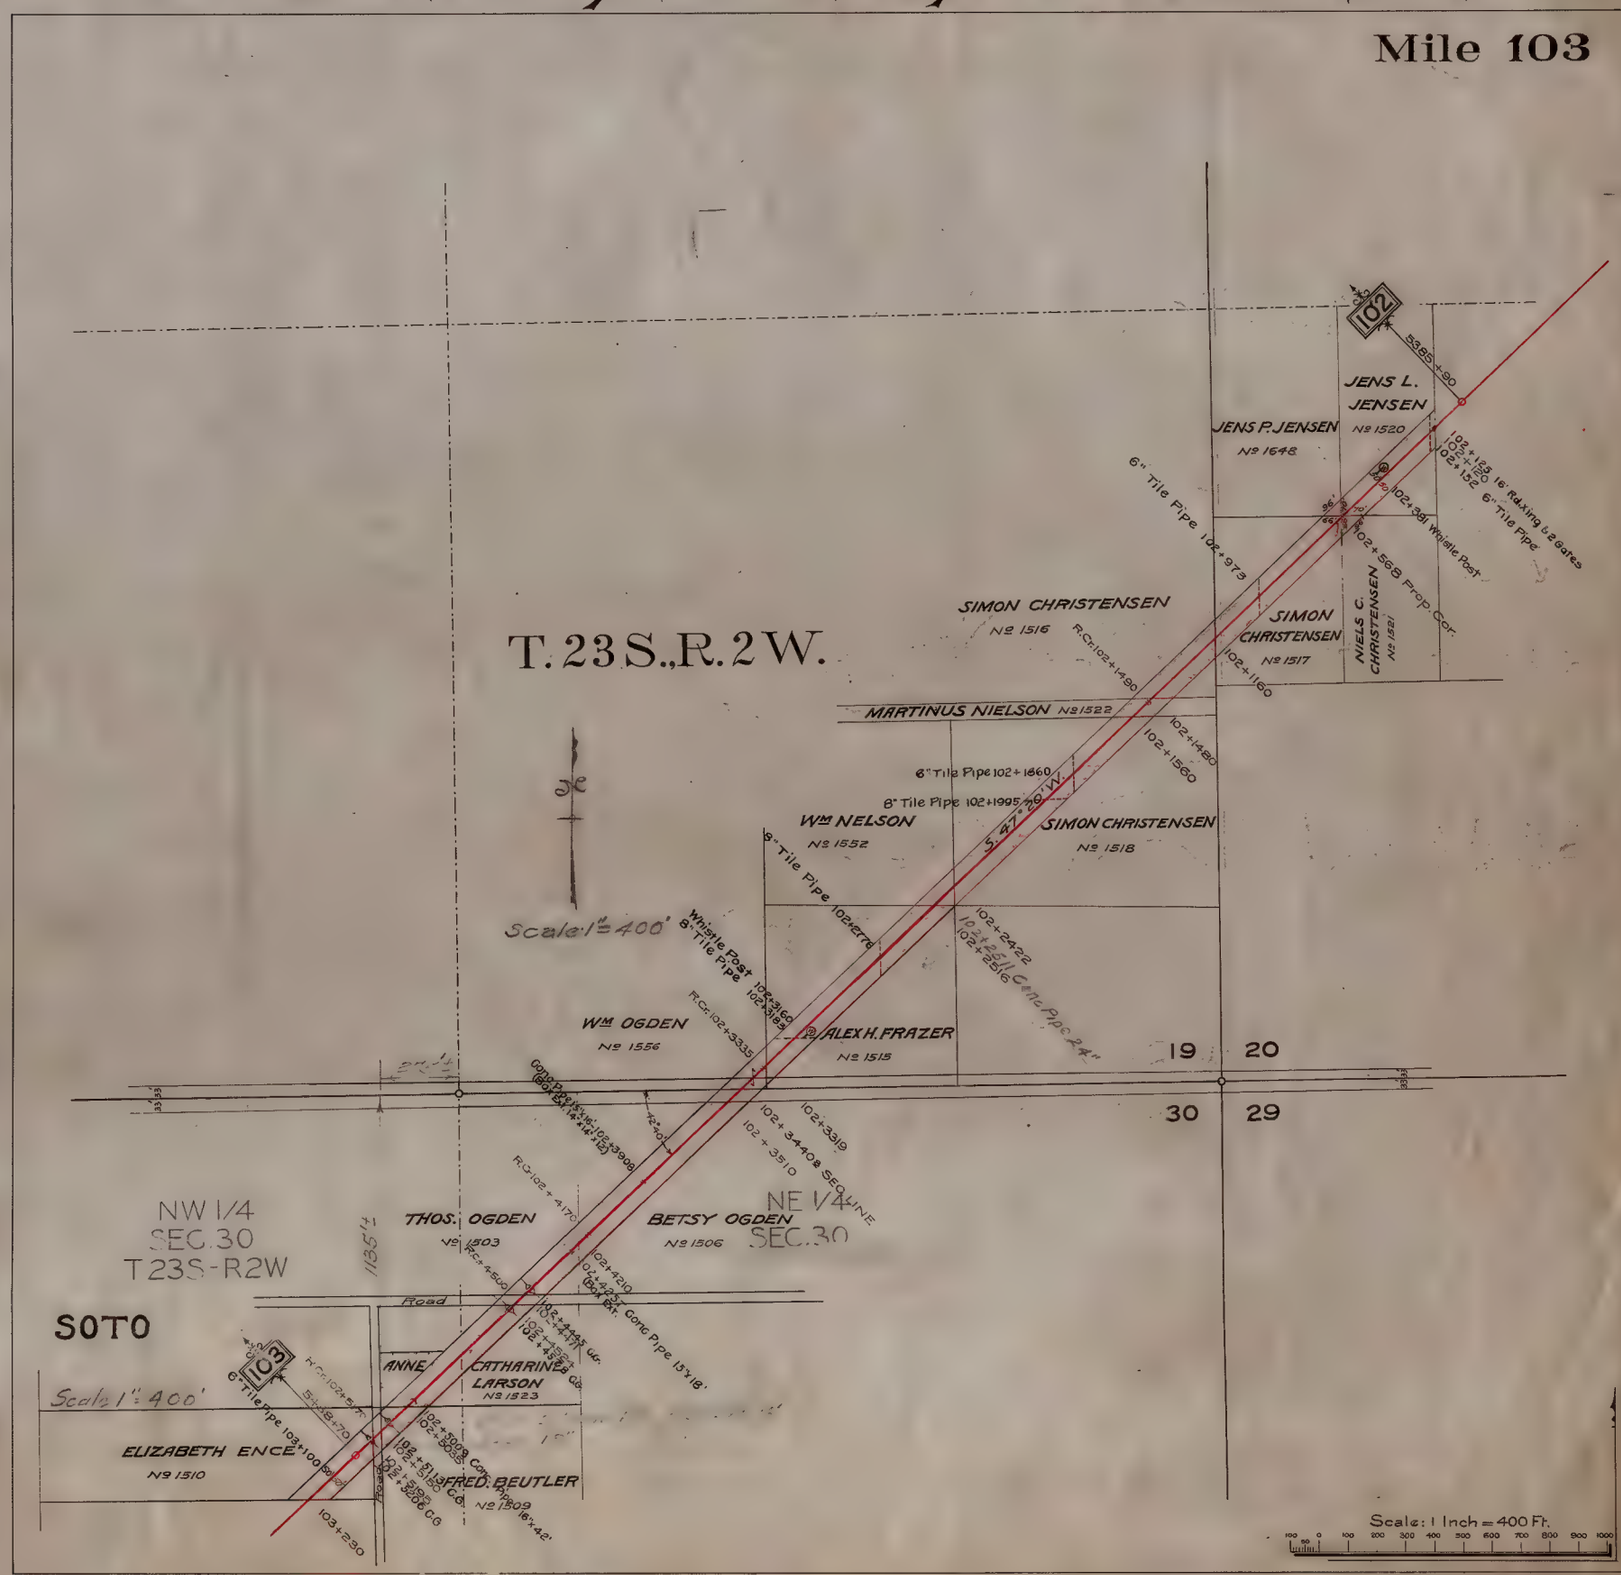
T. 23 S., R. 2 W.
JENS L. JENSEN
JENS P. JENSEN
No 1648
No 1520
SIMON CHRISTENSEN
No 1516
SIMON CHRISTENSEN
No 1517
NIELS C. CHRISTENSEN
No 1521
MARTINUS NIELSON No 1522
Wm NELSON
No 1552
SIMON CHRISTENSEN
No 1518
Wm OGDEN
No 1556
ALEX H. FRAZER
No 1515
19
20
30
29
NW 1/4
SEC. 30
T 23S-R 2W
NE 1/4
SEC. 30
THOS. OGDEN
No 1503
BETSY OGDEN
No 1506
SOTO
ANNE CATHARINE LARSON
No 1523
ELIZABETH ENCE
No 1510
FRED. BEUTLER
No 1509
Road
Scale 1" = 400'
Scale: 1 Inch = 400 Ft.
6" Tile Pipe 102+973
6" Tile Pipe 102+1660
8" Tile Pipe 102+1995
9" Tile Pipe 102+2772
Whistle Post
8" Tile Pipe
102+3160
102+3188
102+3319
102+3408 SE/LINE
102+3510
102+3908
102+4210
102+4257
102+4445
102+4524
102+5009
102+5088
102+5113
102+5206
102+5316
102+5409
102+5516
102+5616
103+0016
103+0116
103+0216
103+0230
102+1250 16' Rd. Xing & 2 gates
102+1320 6" Tile Pipe
102+1391 Whistle Post
102+1568 Prop. Cor.
102+1160
102+1480
102+1560
102+2422
102+2521
102+2616 Conc. Pipe 24"
102+4222
102+4322
102+4422
102+4522
102+4622
102+4722
102+4822
102+4922
102+5022
102+5122
102+5222
102+5322
102+5422
102+5522
102+5622
102+5722
102+5822
102+5922
102+6022
102+6122
102+6222
102+6322
102+6422
102+6522
102+6622
102+6722
102+6822
102+6922
102+7022
102+7122
102+7222
102+7322
102+7422
102+7522
102+7622
102+7722
102+7822
102+7922
102+8022
102+8122
102+8222
102+8322
102+8422
102+8522
102+8622
102+8722
102+8822
102+8922
102+9022
102+9122
102+9222
102+9322
102+9422
102+9522
102+9622
102+9722
102+9822
102+9922
103+0022
103+0122
103+0222
103+0230
Conc. Pipe 24"
Conc. Pipe 15"x18"
Conc. Pipe 13"x18"
Conc. Pipe 16"x42"
R/C 102+1490
R/C 102+3335
R/C 102+4170
R/C 102+4500
R/C 102+5170
R/C 102+5470
S. 47° 08' W.
42°-01'
135.4
3395
3395
3395

Sevier Railway — Marysvale Extension.

Mile 104
RICHFIELD
PLAT A
PLAT B
PLAT C
PLAT D
RANGE LINE
T. 23 S., R. 2 W.
T. 23 S., R. 3 W.
CAROLINE C. MORRISON No. 1524
M. C. WEINER No. 1502
M. P. NEILSON No. 1511
SOFIE C. GRECO Nos. 1634 & 1635
HARMON SCHELL No. 1636
FRED. BEUTLER No. 1514
JOS. HORNE No. 1593
JOS. HORNE No. 1594
AUG. NIELSON Nos. 1596, 1597 & 1595
J. D. McGUAGEN No. 1702
AUG. NIELSON No. 1598
J. M. PETERSON No. 1616
R. NEBEKER No. 1563
Bridge 103A
Scale: 1 Inch = 400 Ft.

Sevier Railway — Marysvale Extension.

Sevier Railway — Marysvale Extension.

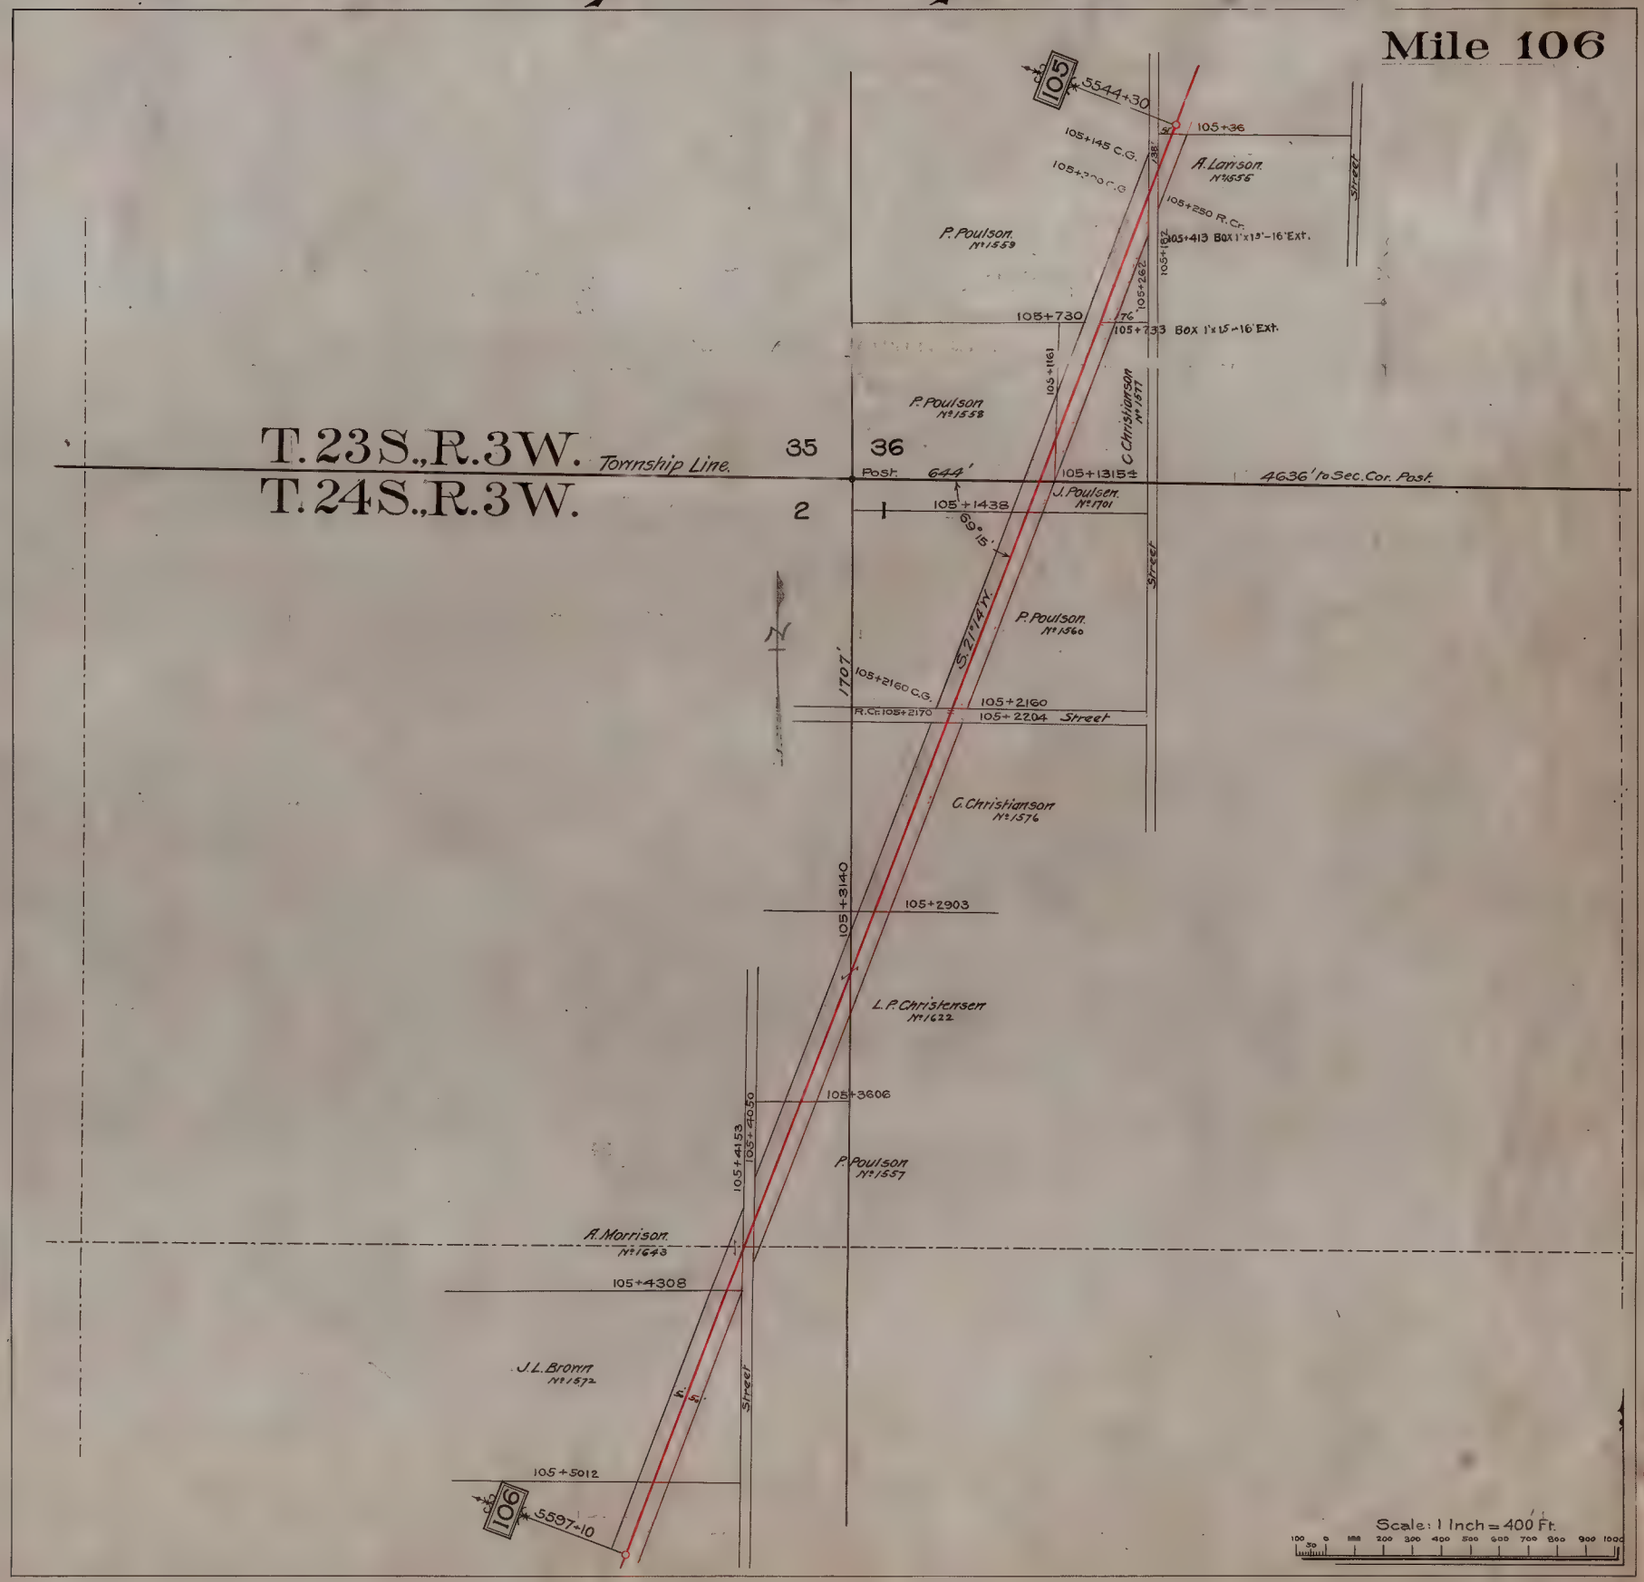

Sevier Railway — Marysvale Extension.

Sevier Railway — Marysvale Extension.

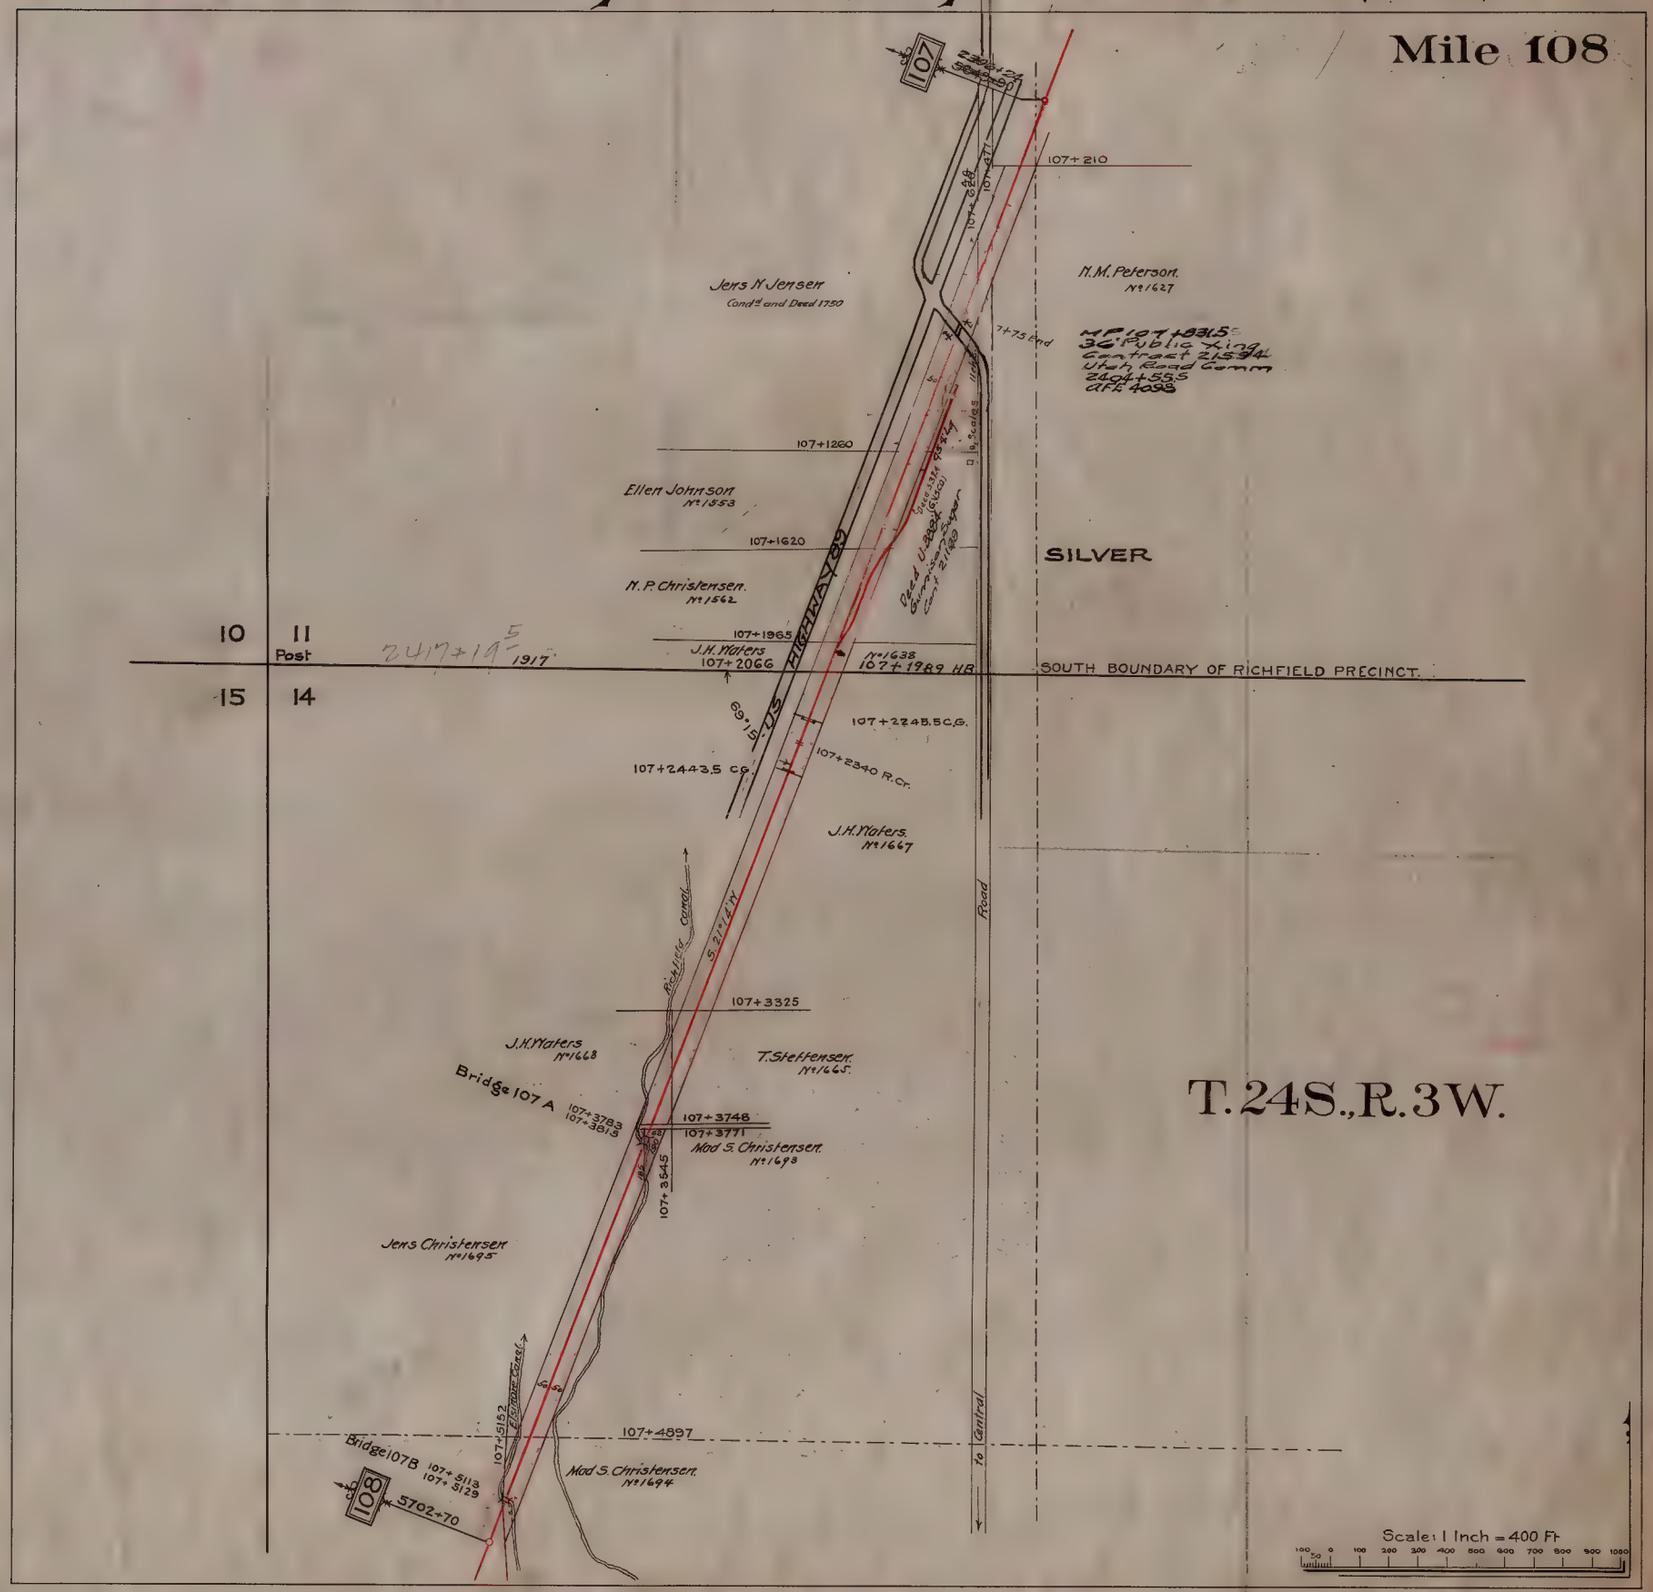

Sevier Railway — Marysvale Extension.

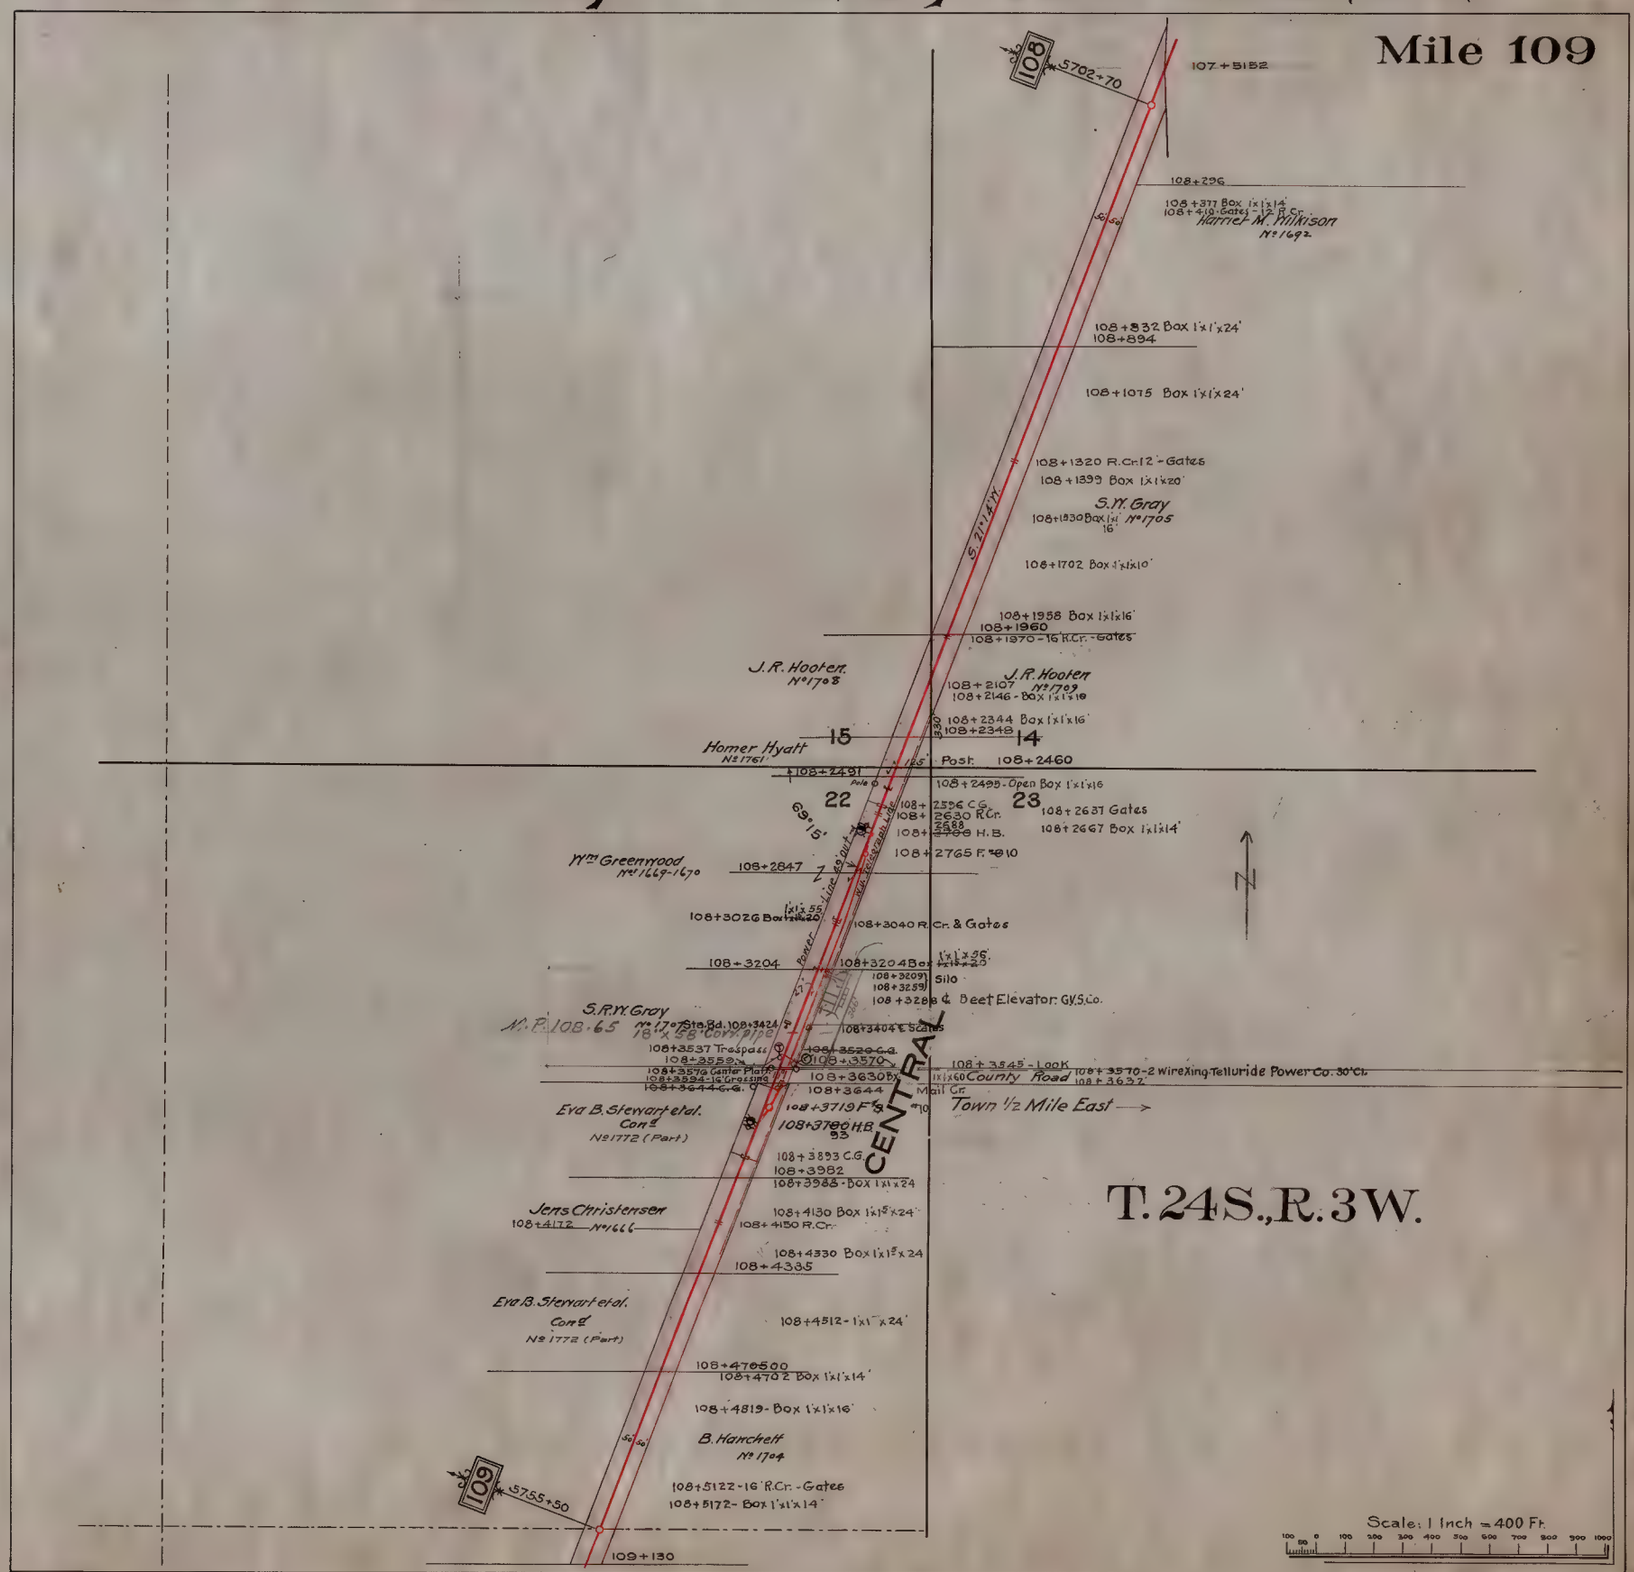

Sevier Railway — Marysvale Extension.

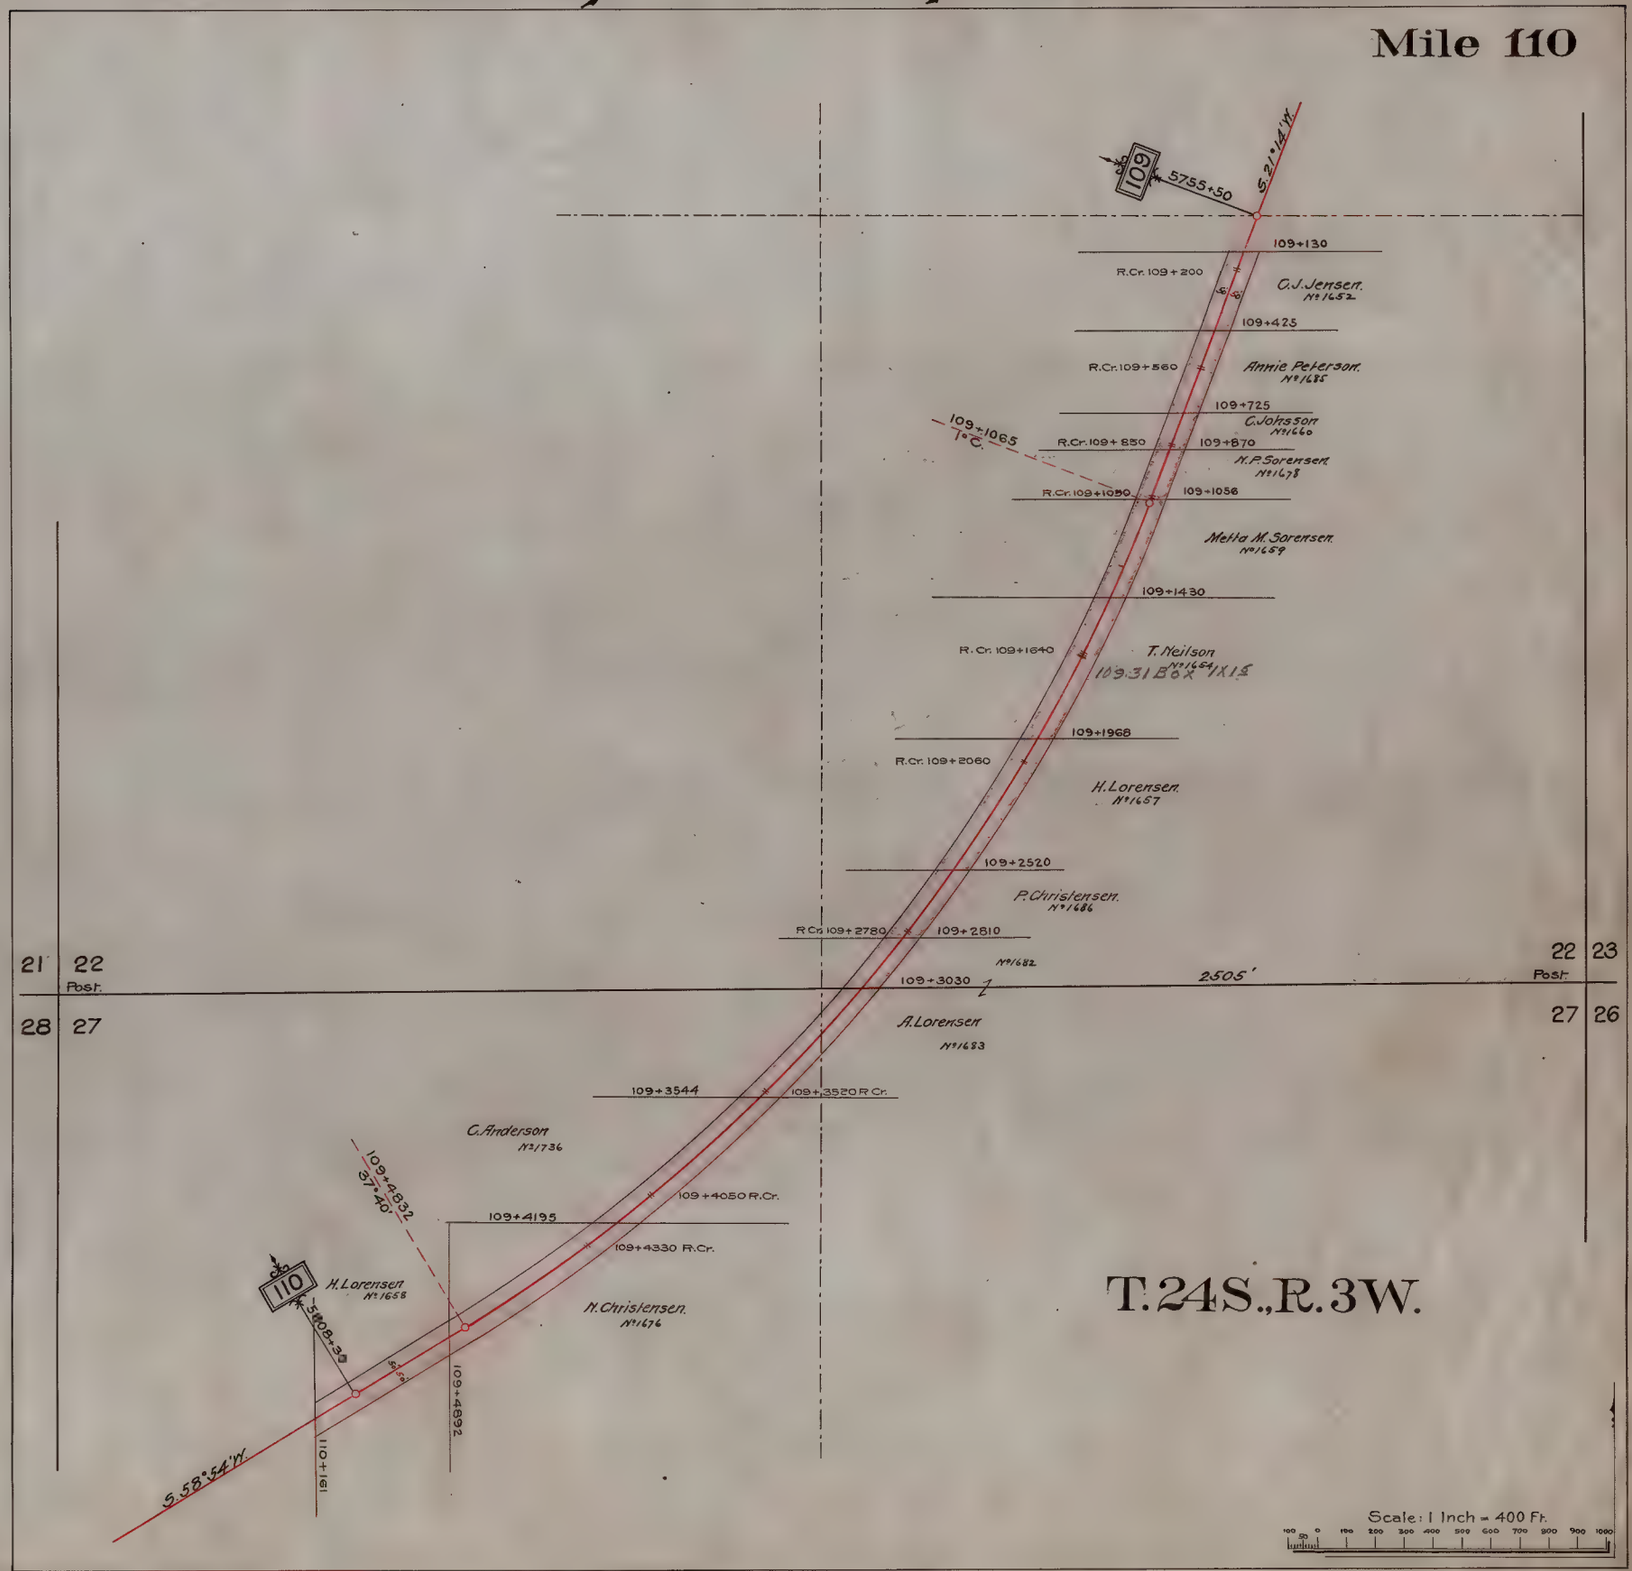

Sevier Railway — Marysvale Extension.

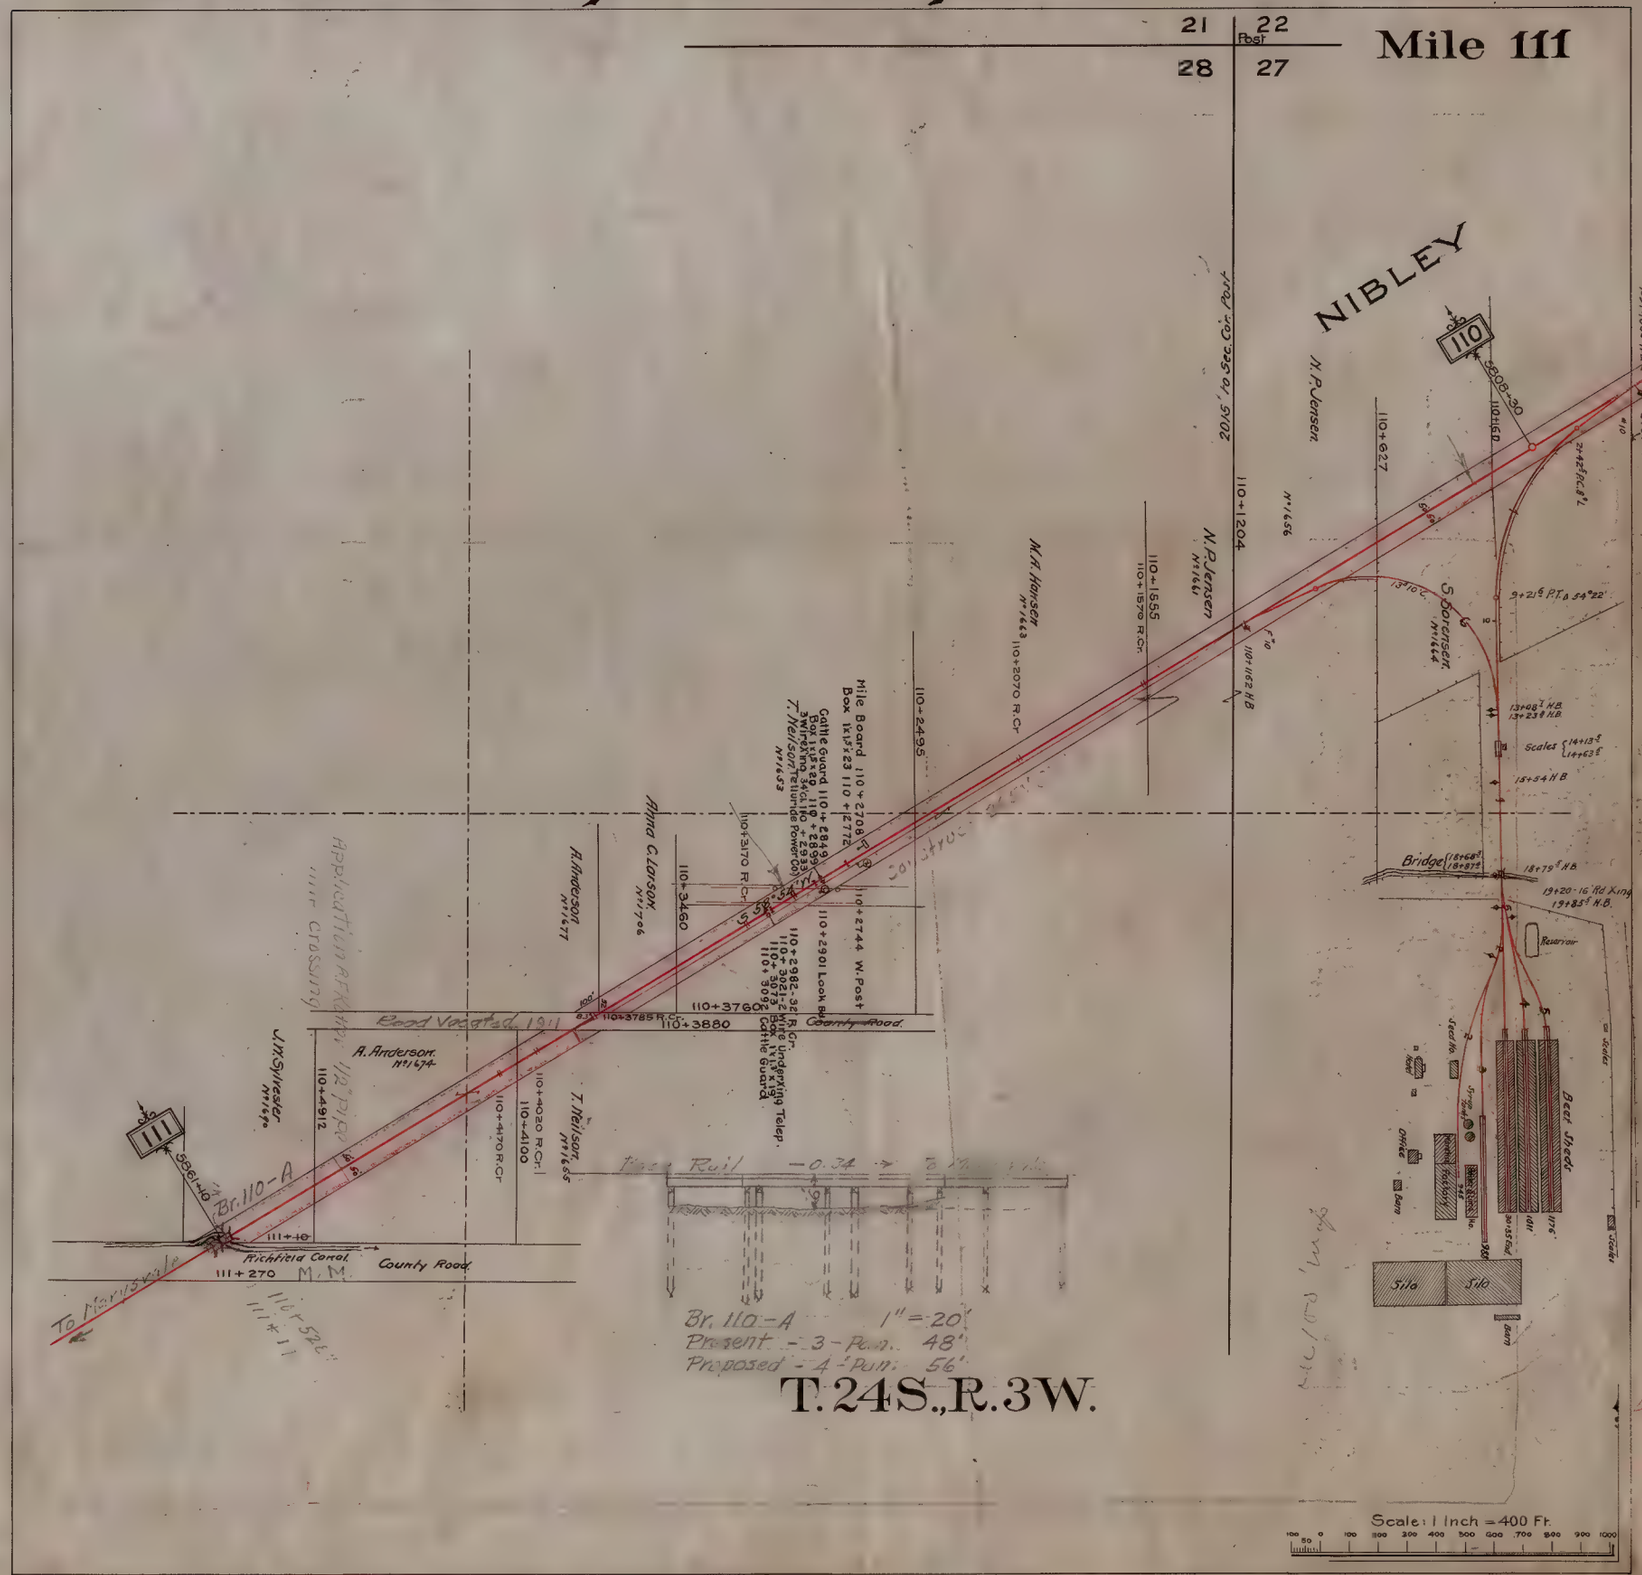

Sevier Railway — Marysvale Extension.

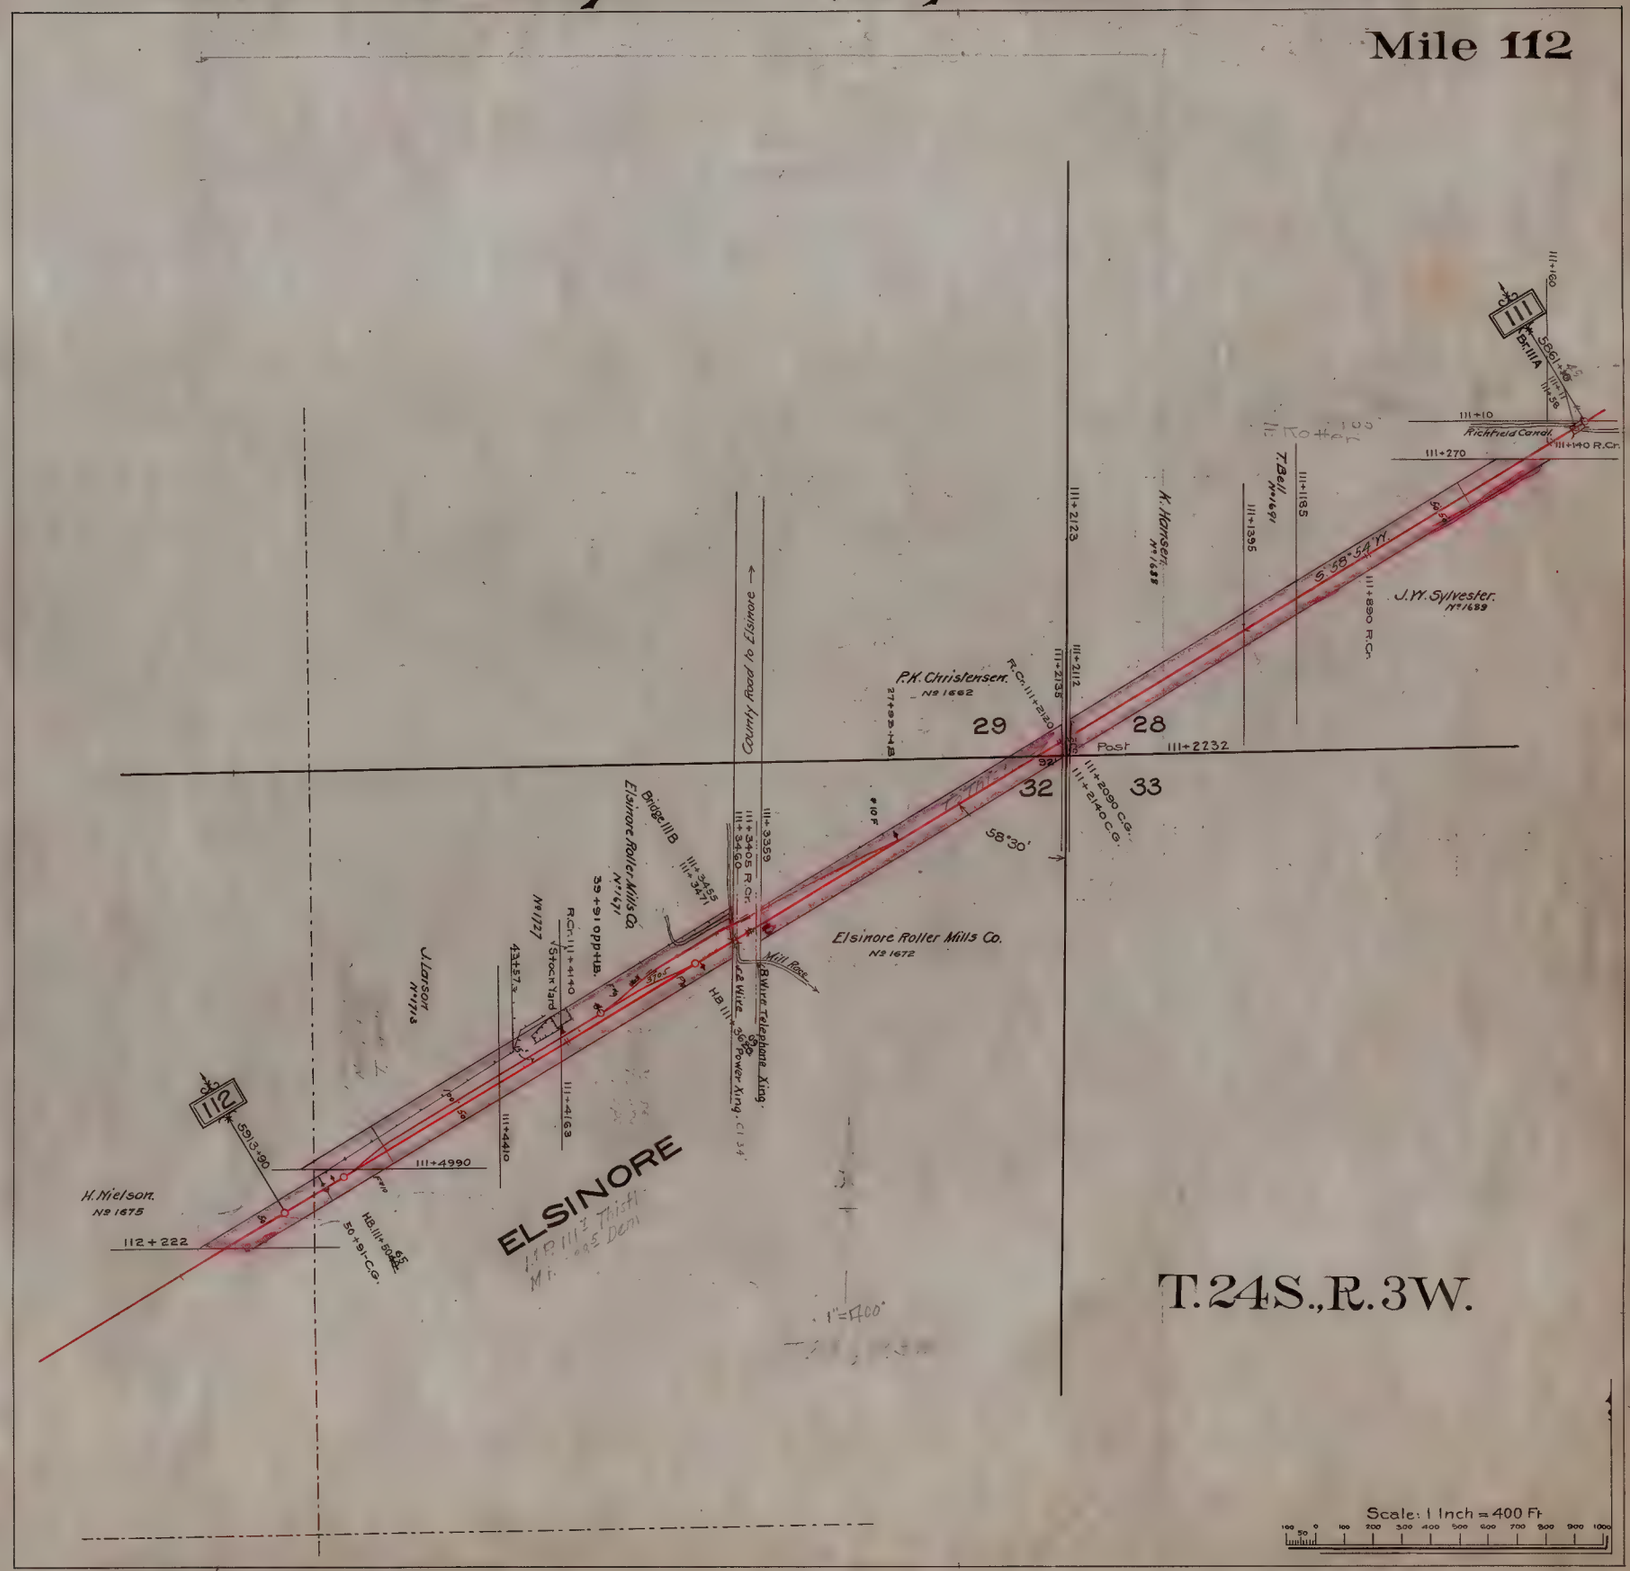

Sevier Railway — Marysvale Extension.

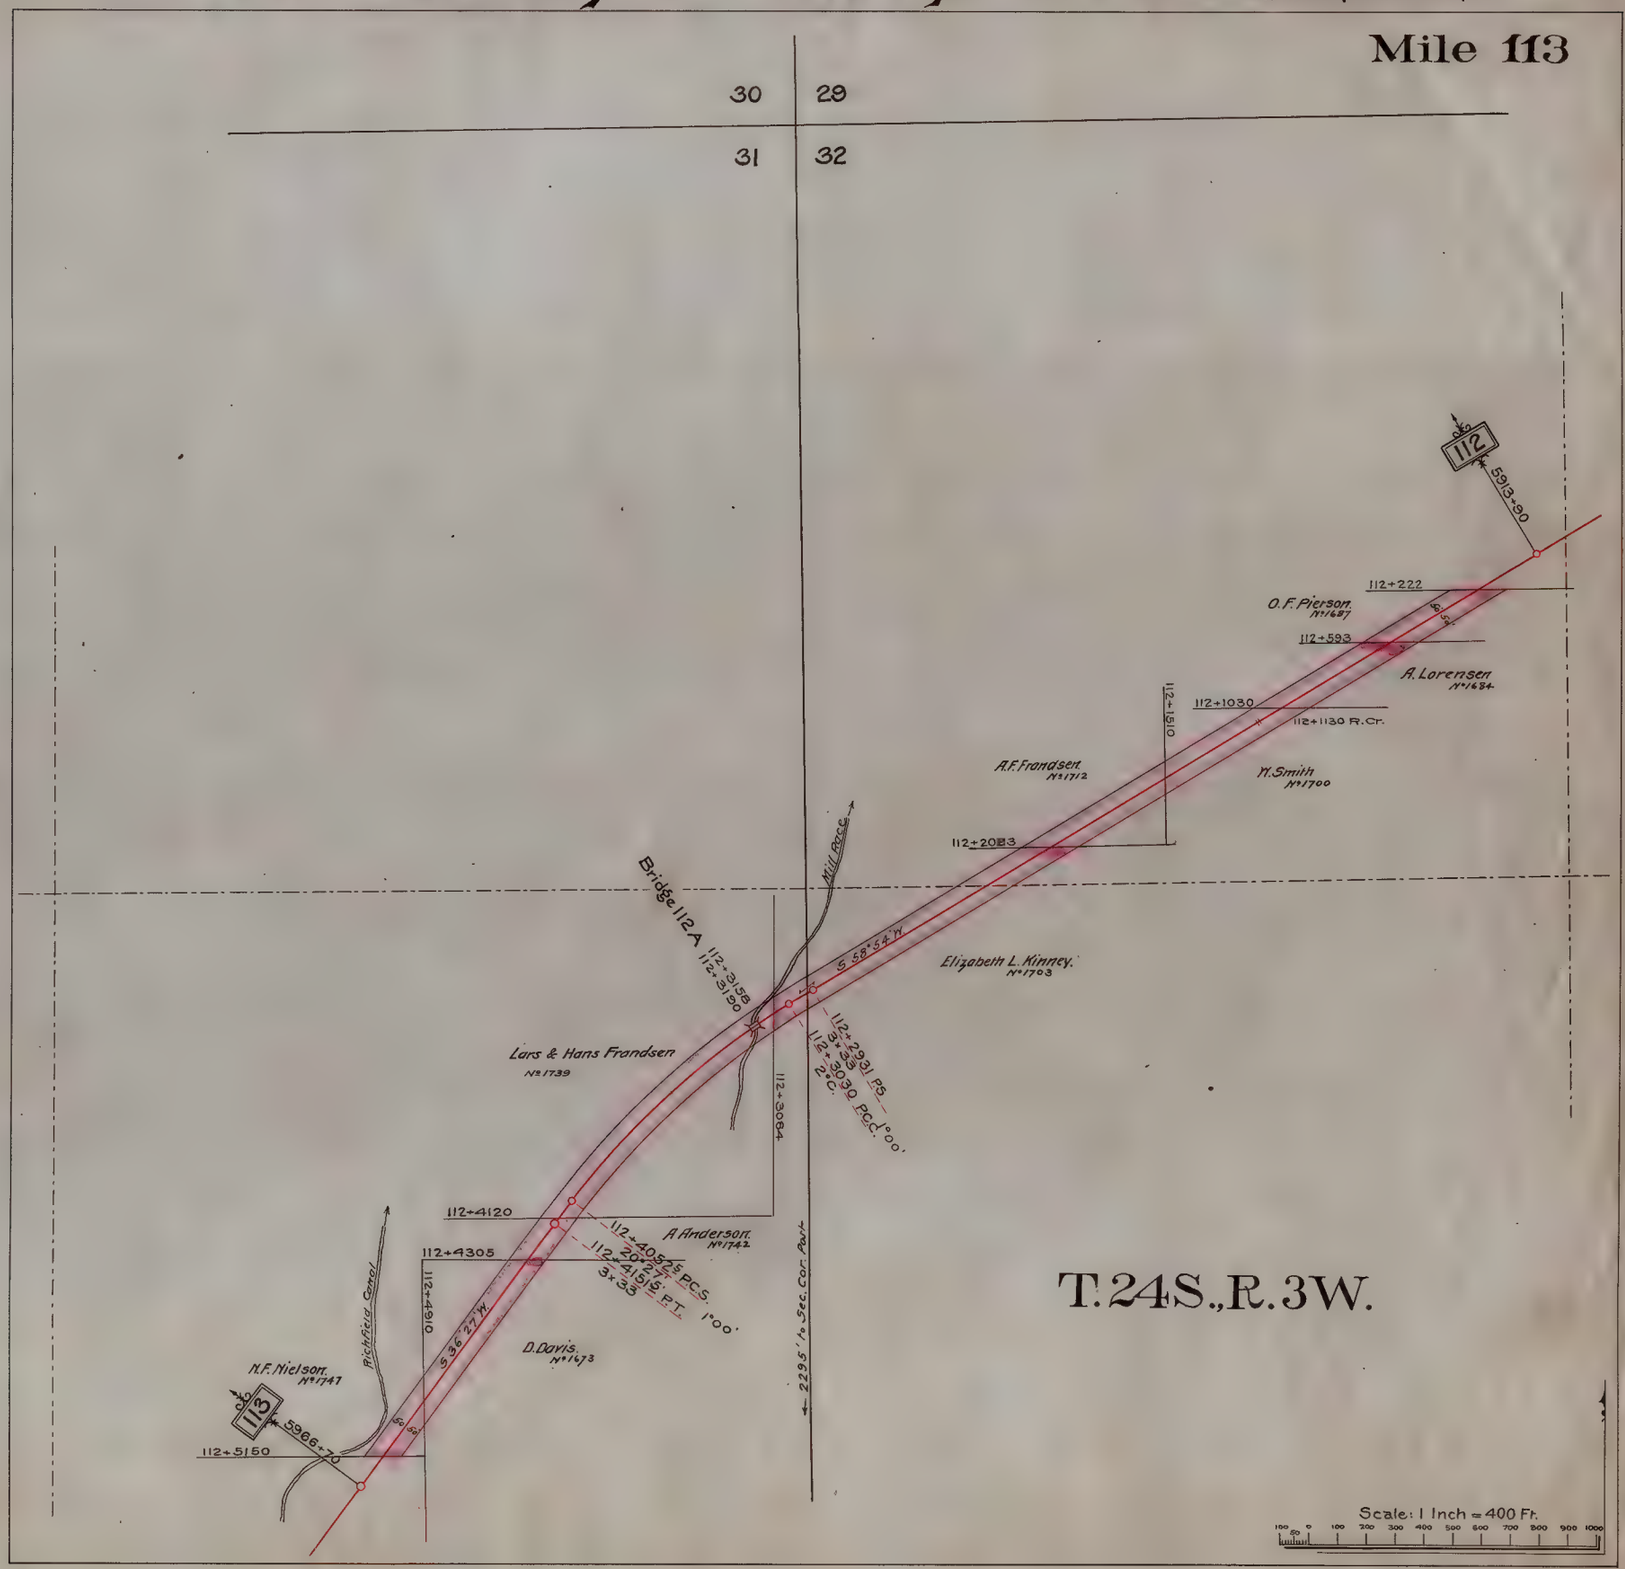

Sevier Railway — Marysvale Extension.

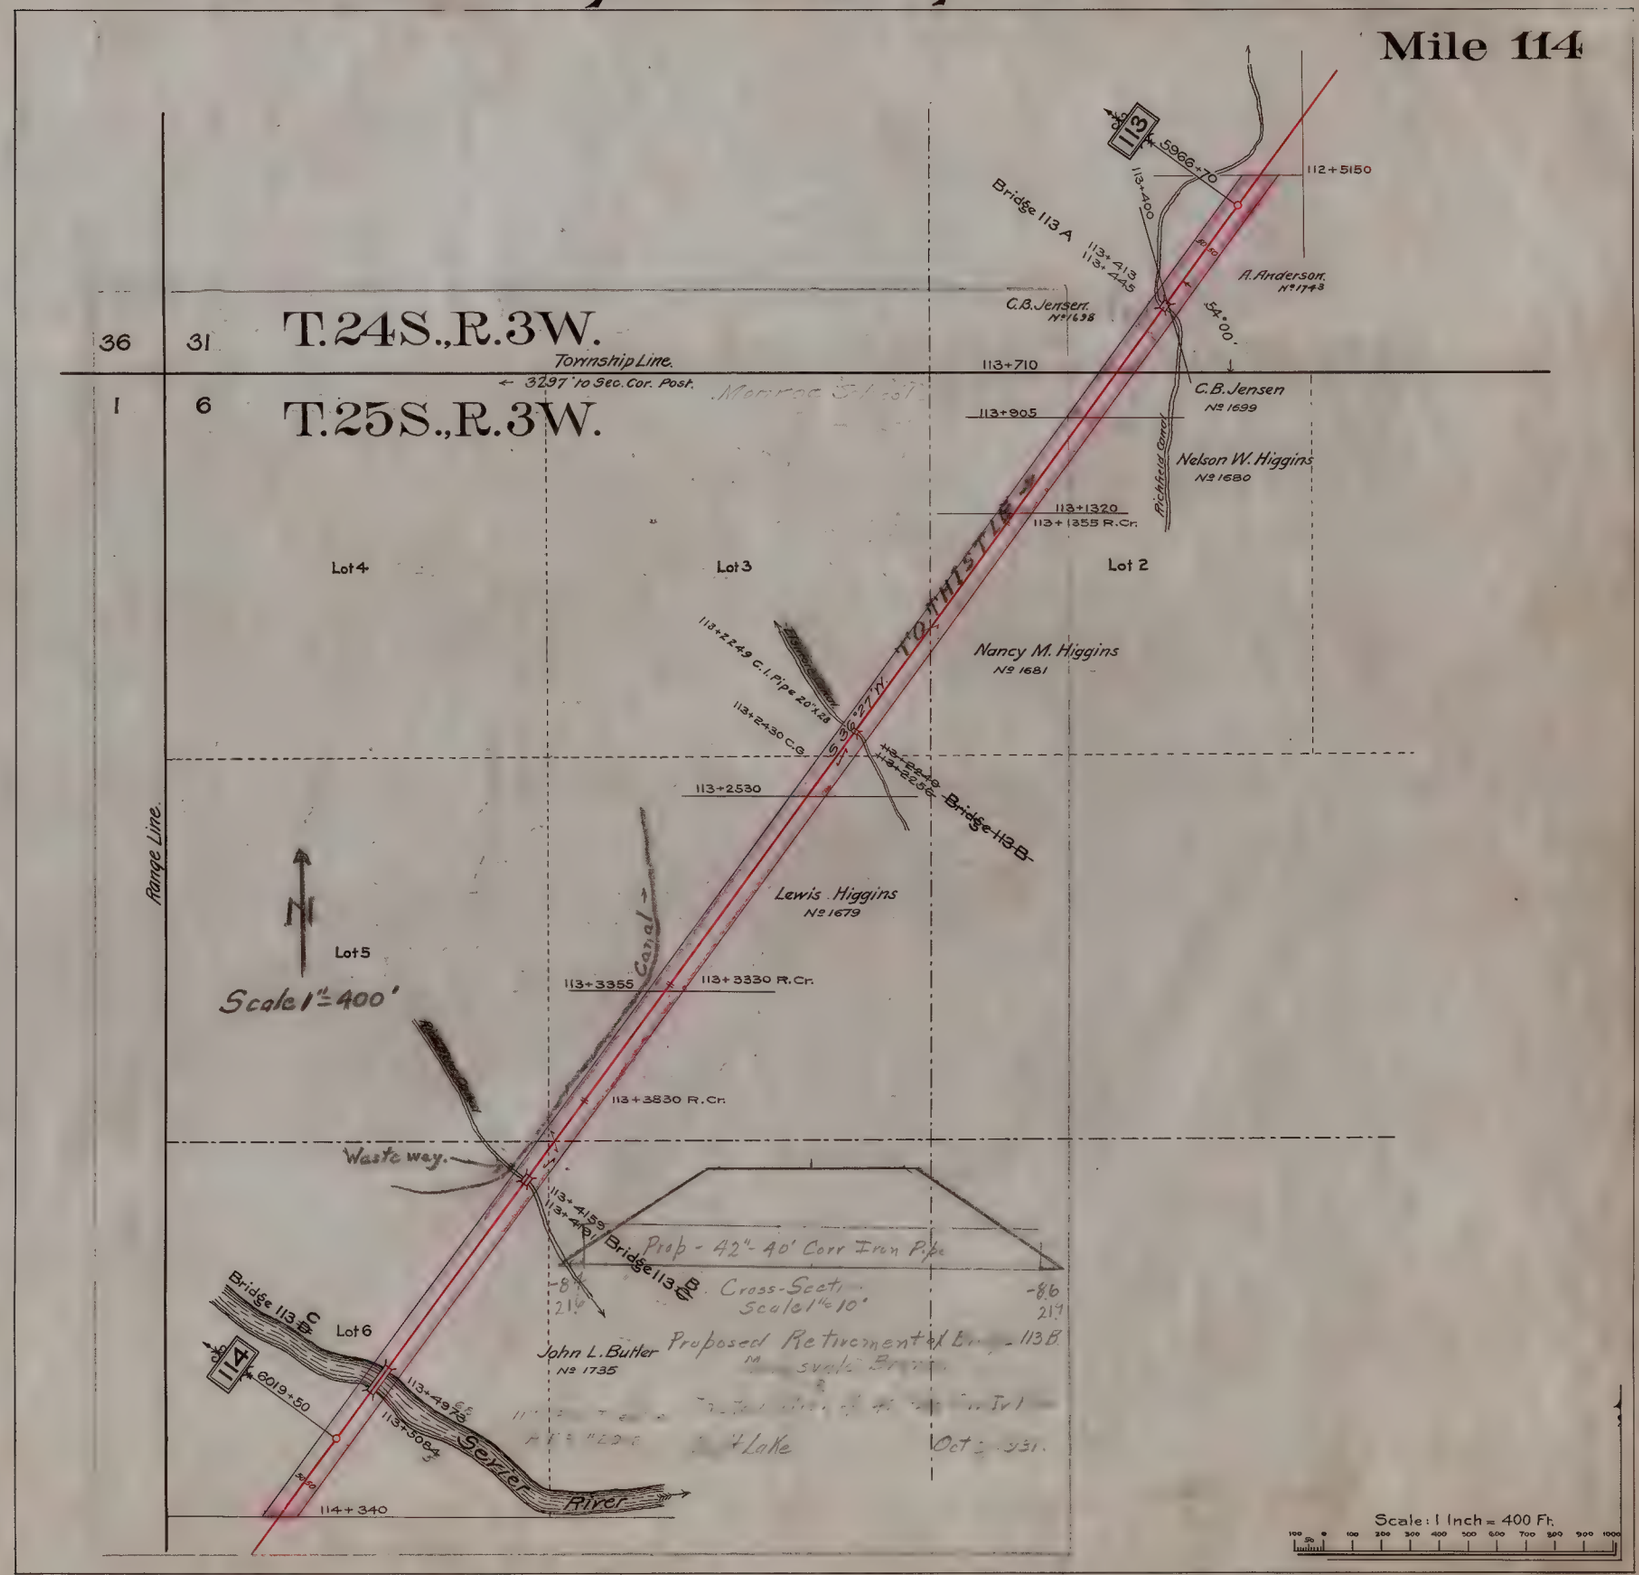

Sevier Railway — Marysvale Extension.

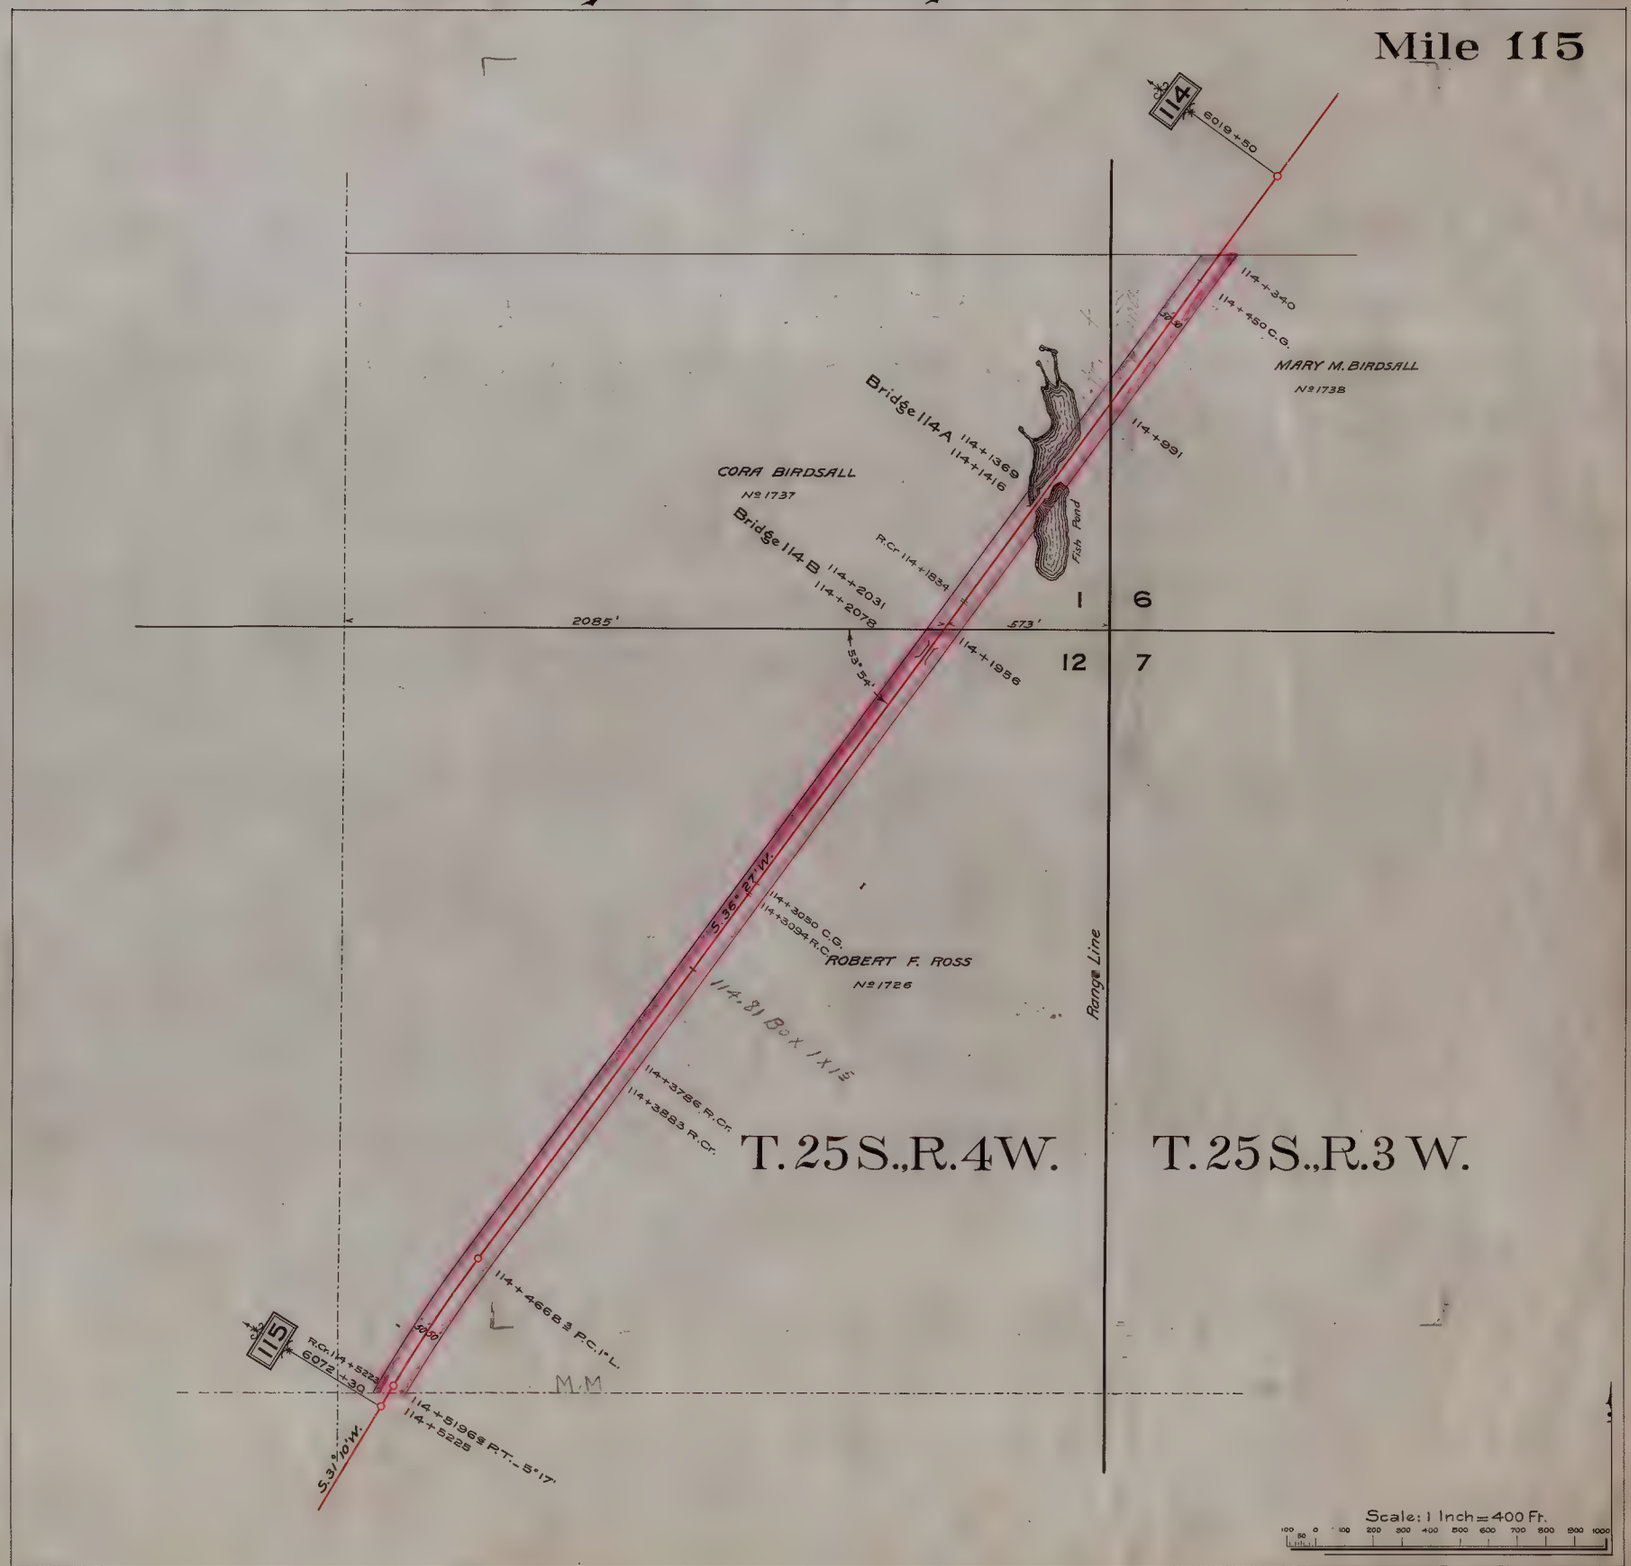

Sevier Railway — Marysvale Extension.

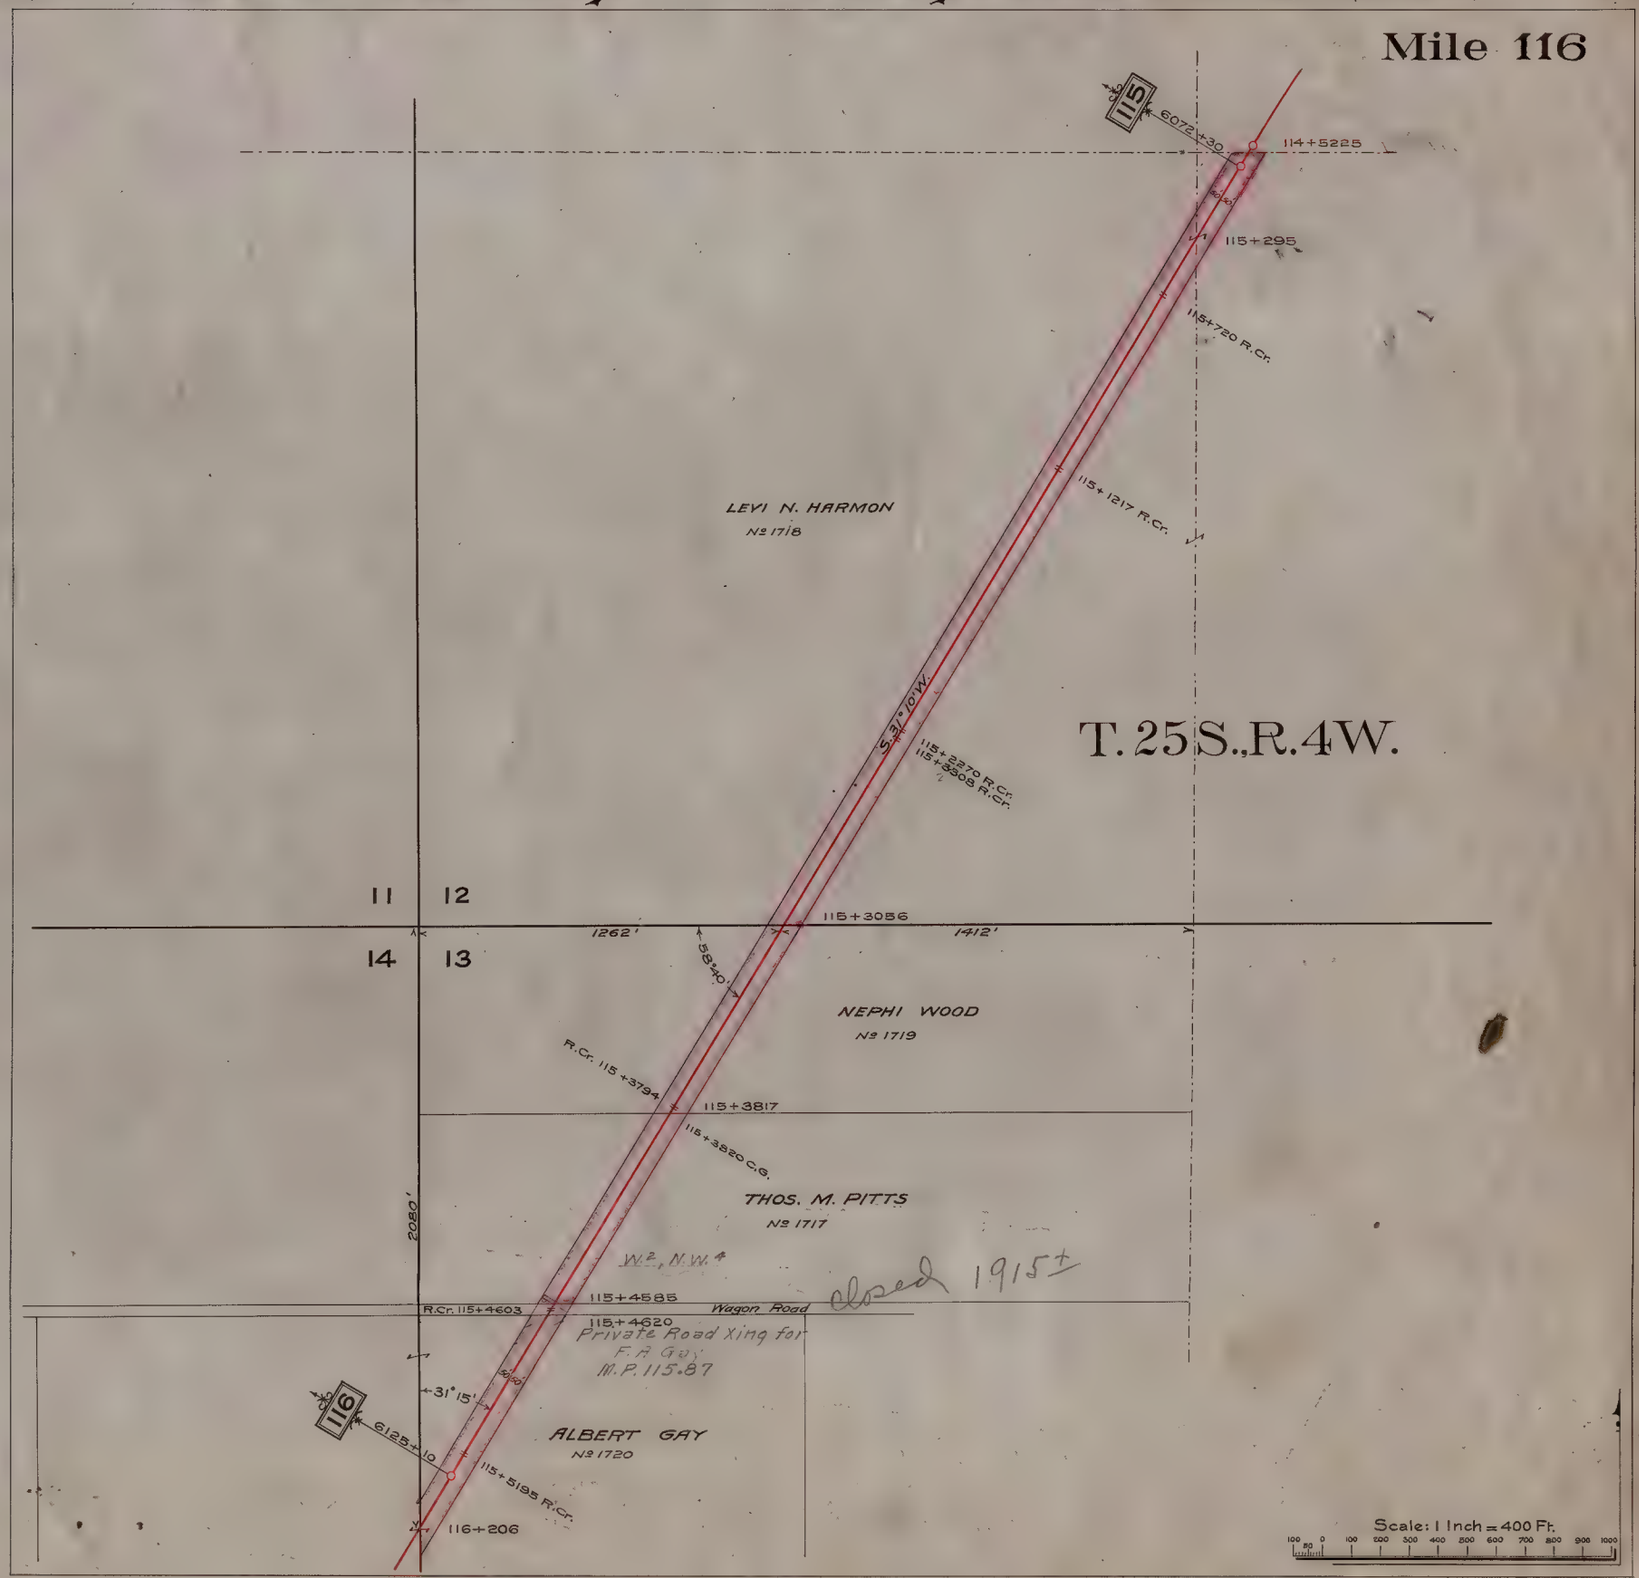

Locke
Cas
G434
.S45P
1896
.S48
Mile 116

Sevier Railway — Marysvale Extension.

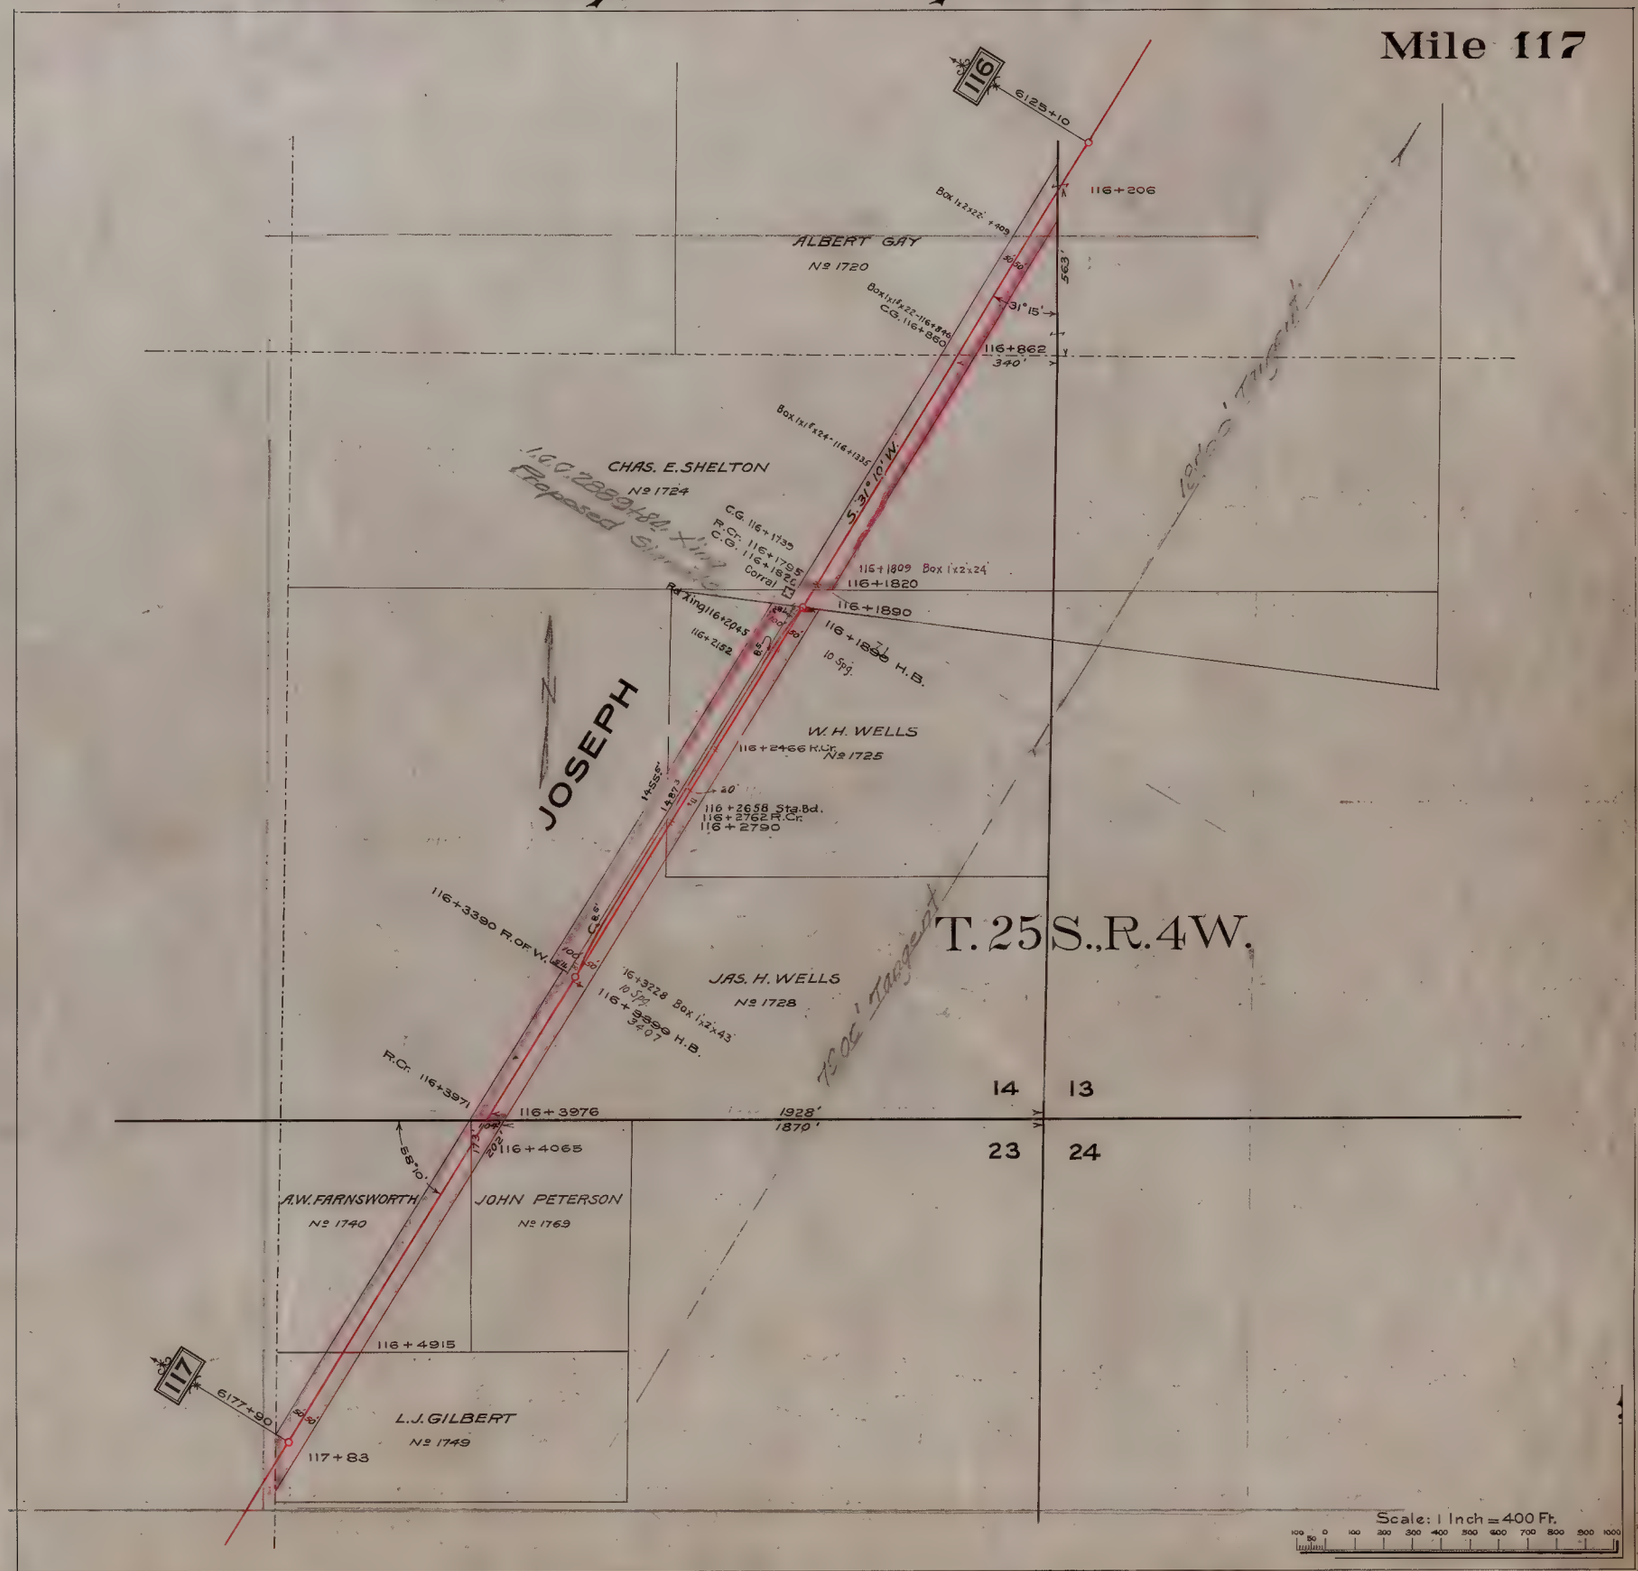

Sevier Railway — Marysvale Extension.

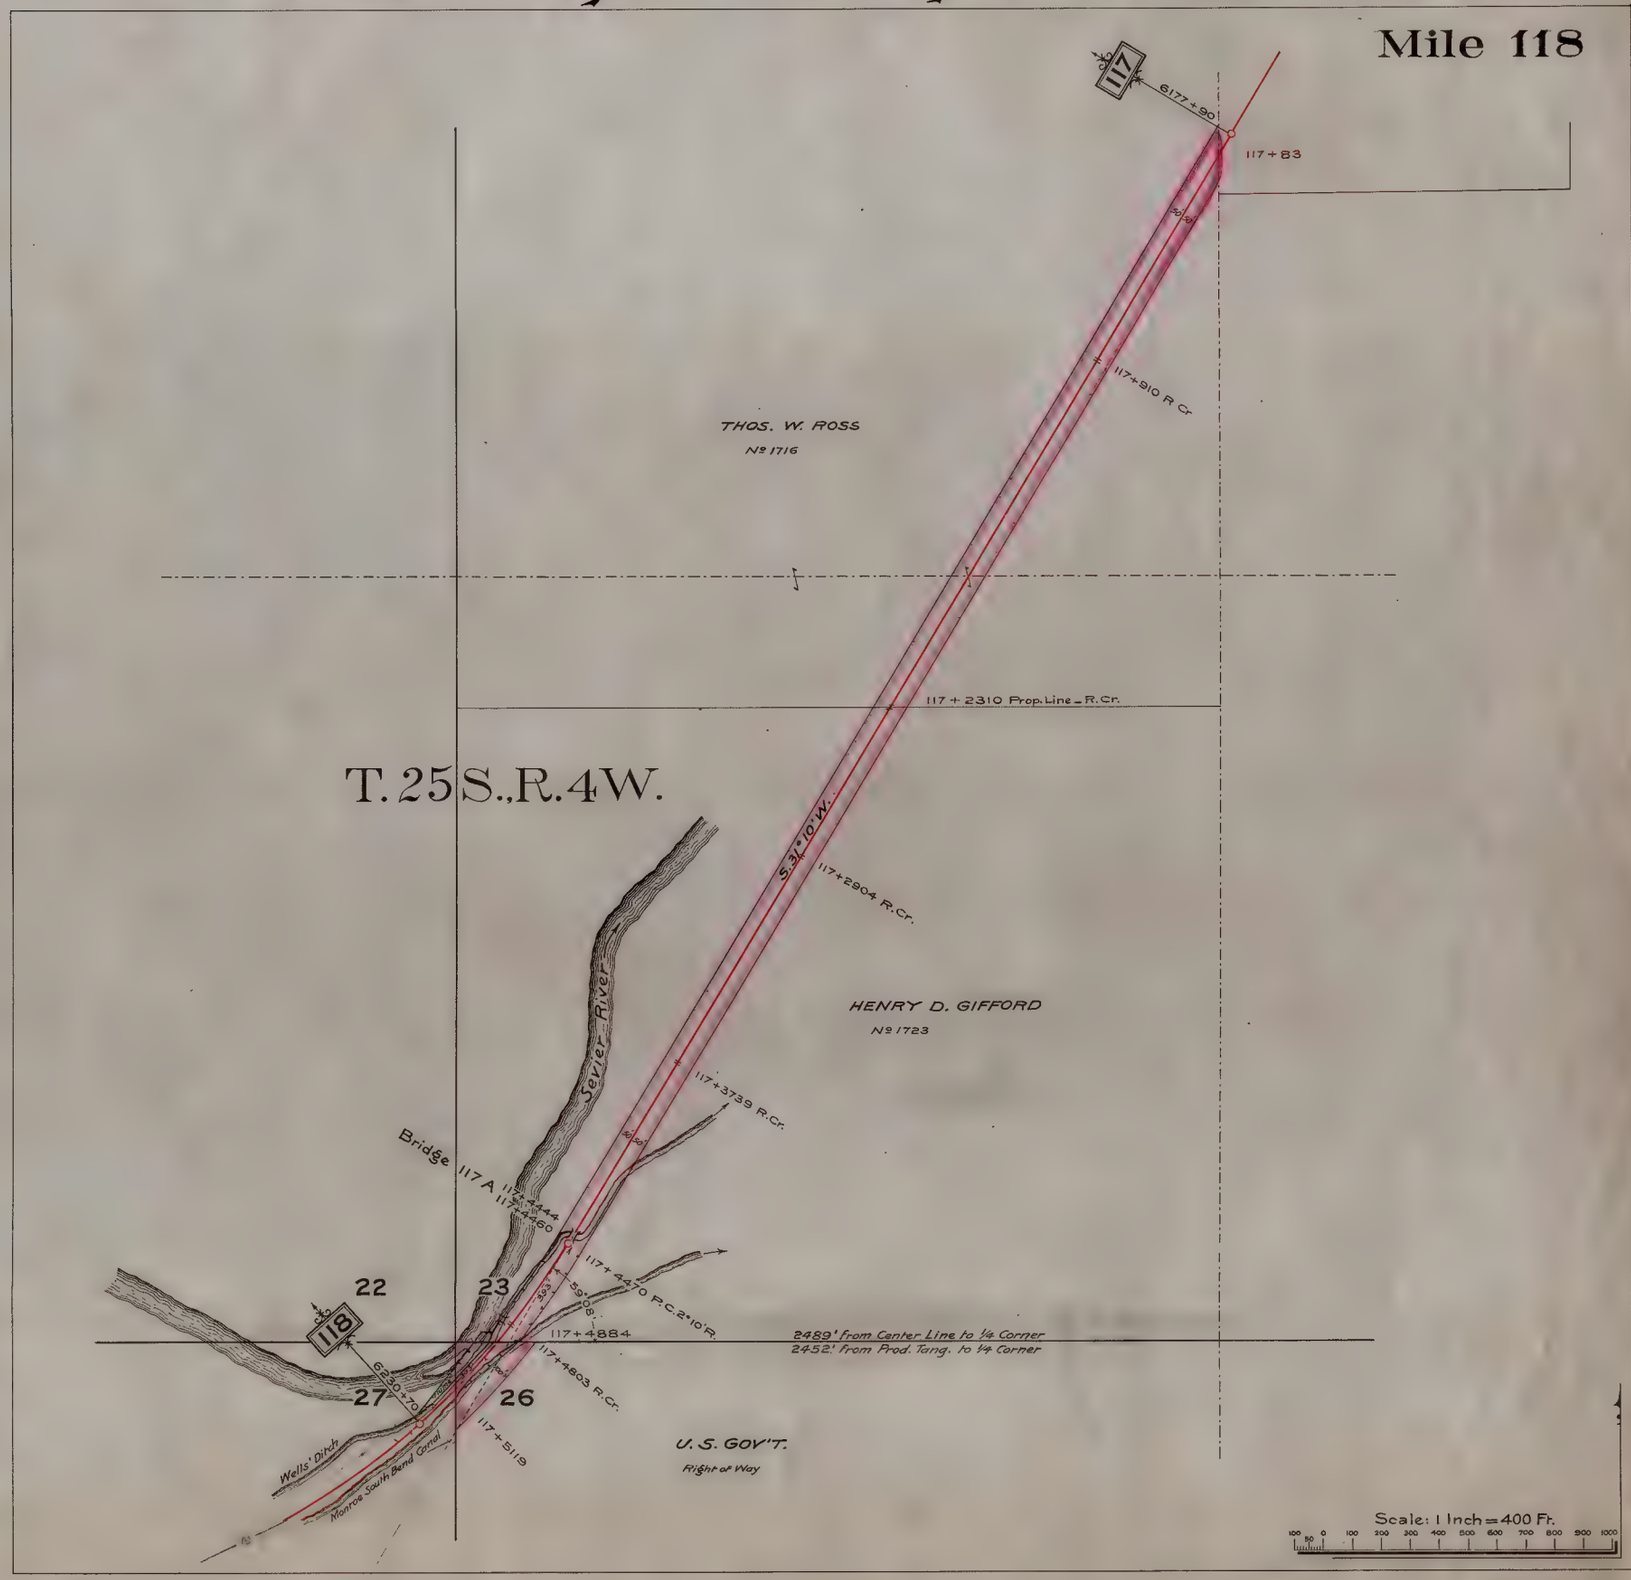

Sevier Railway — Marysvale Extension.

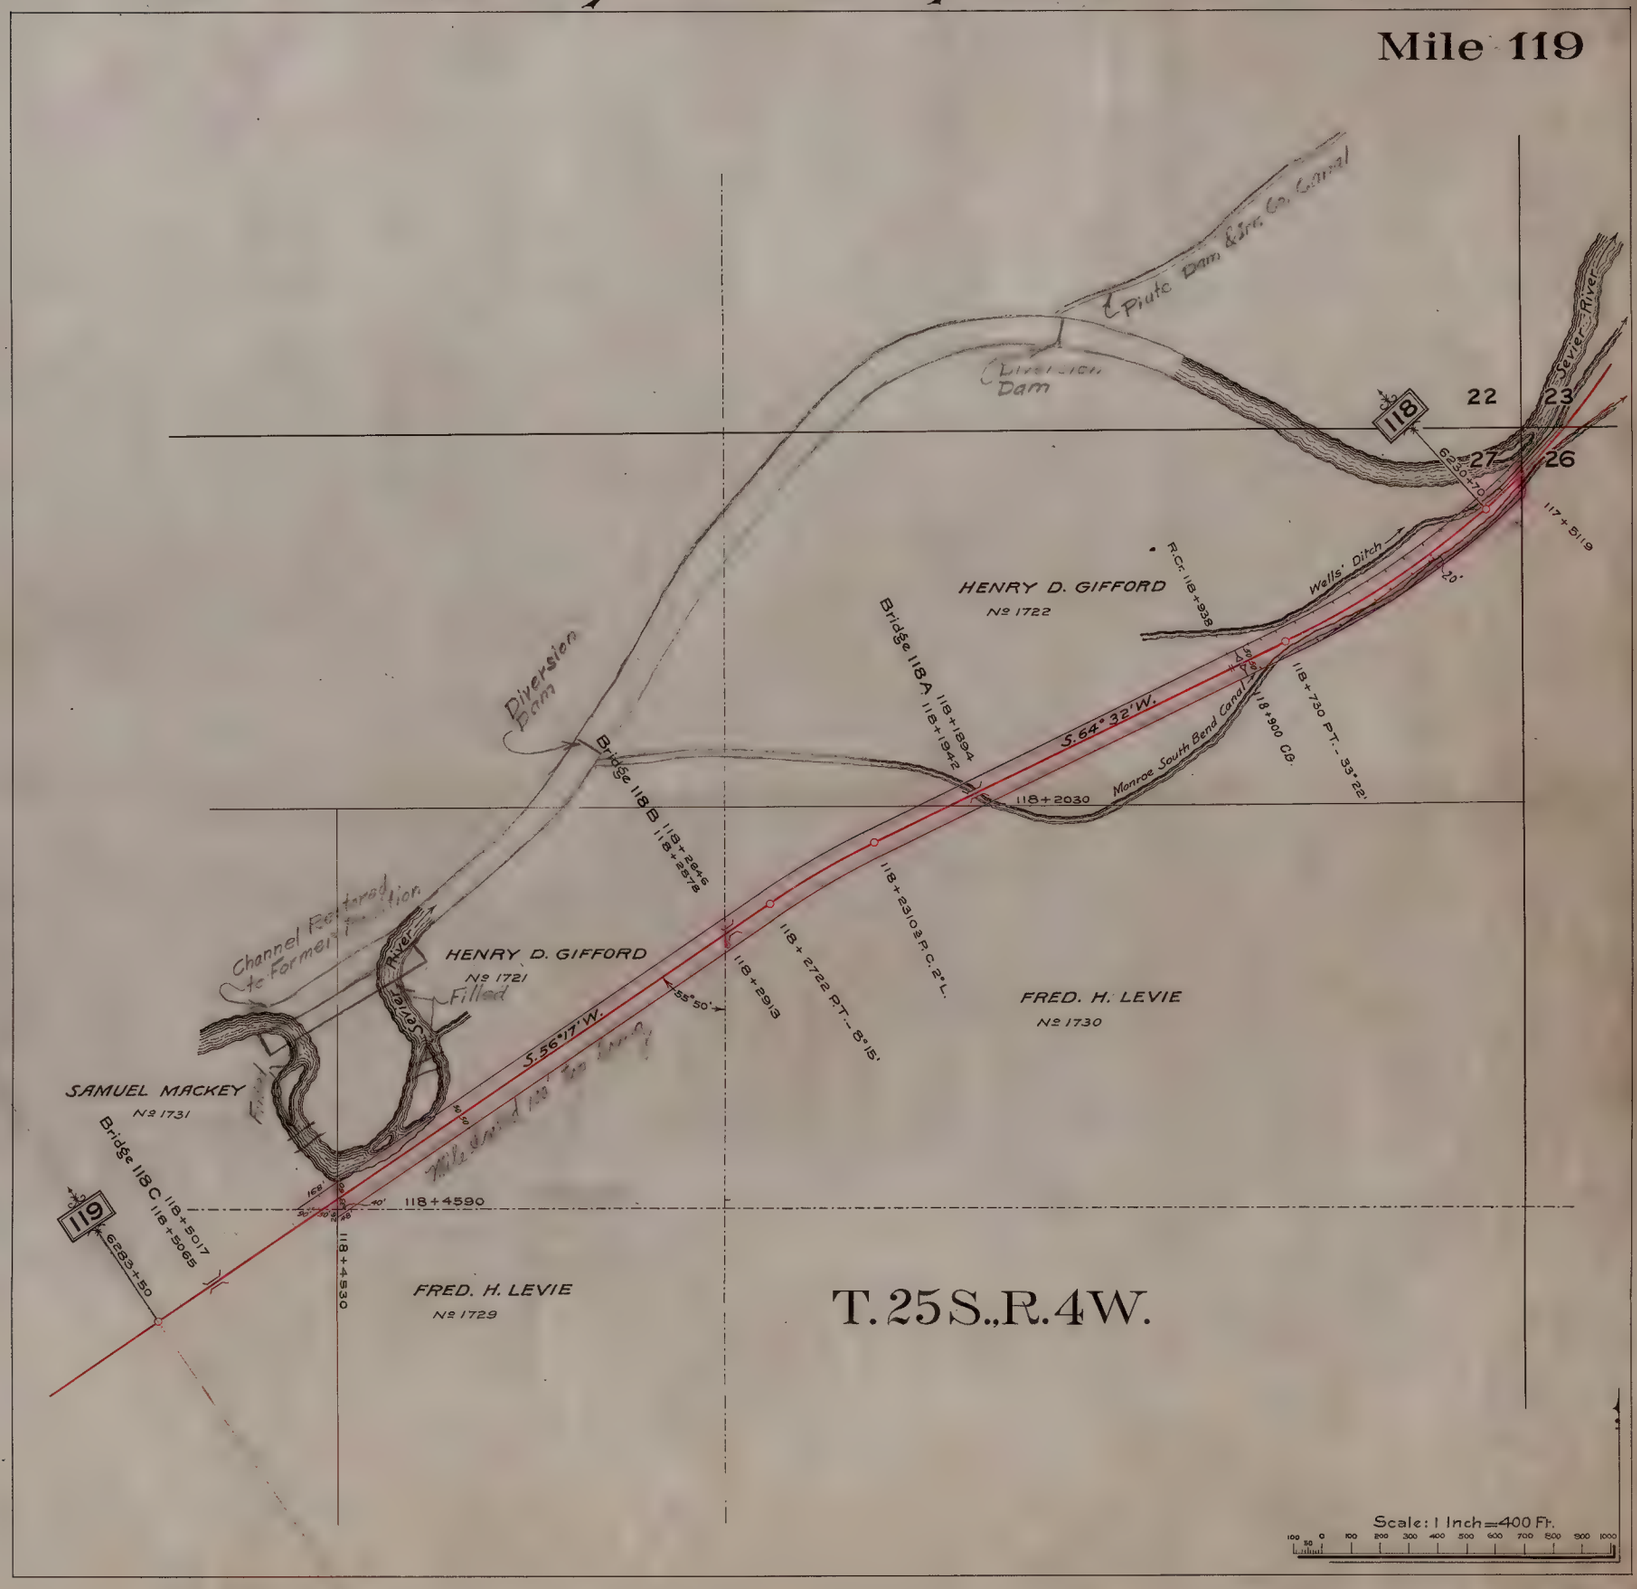

Sevier Railway — Marysvale Extension.

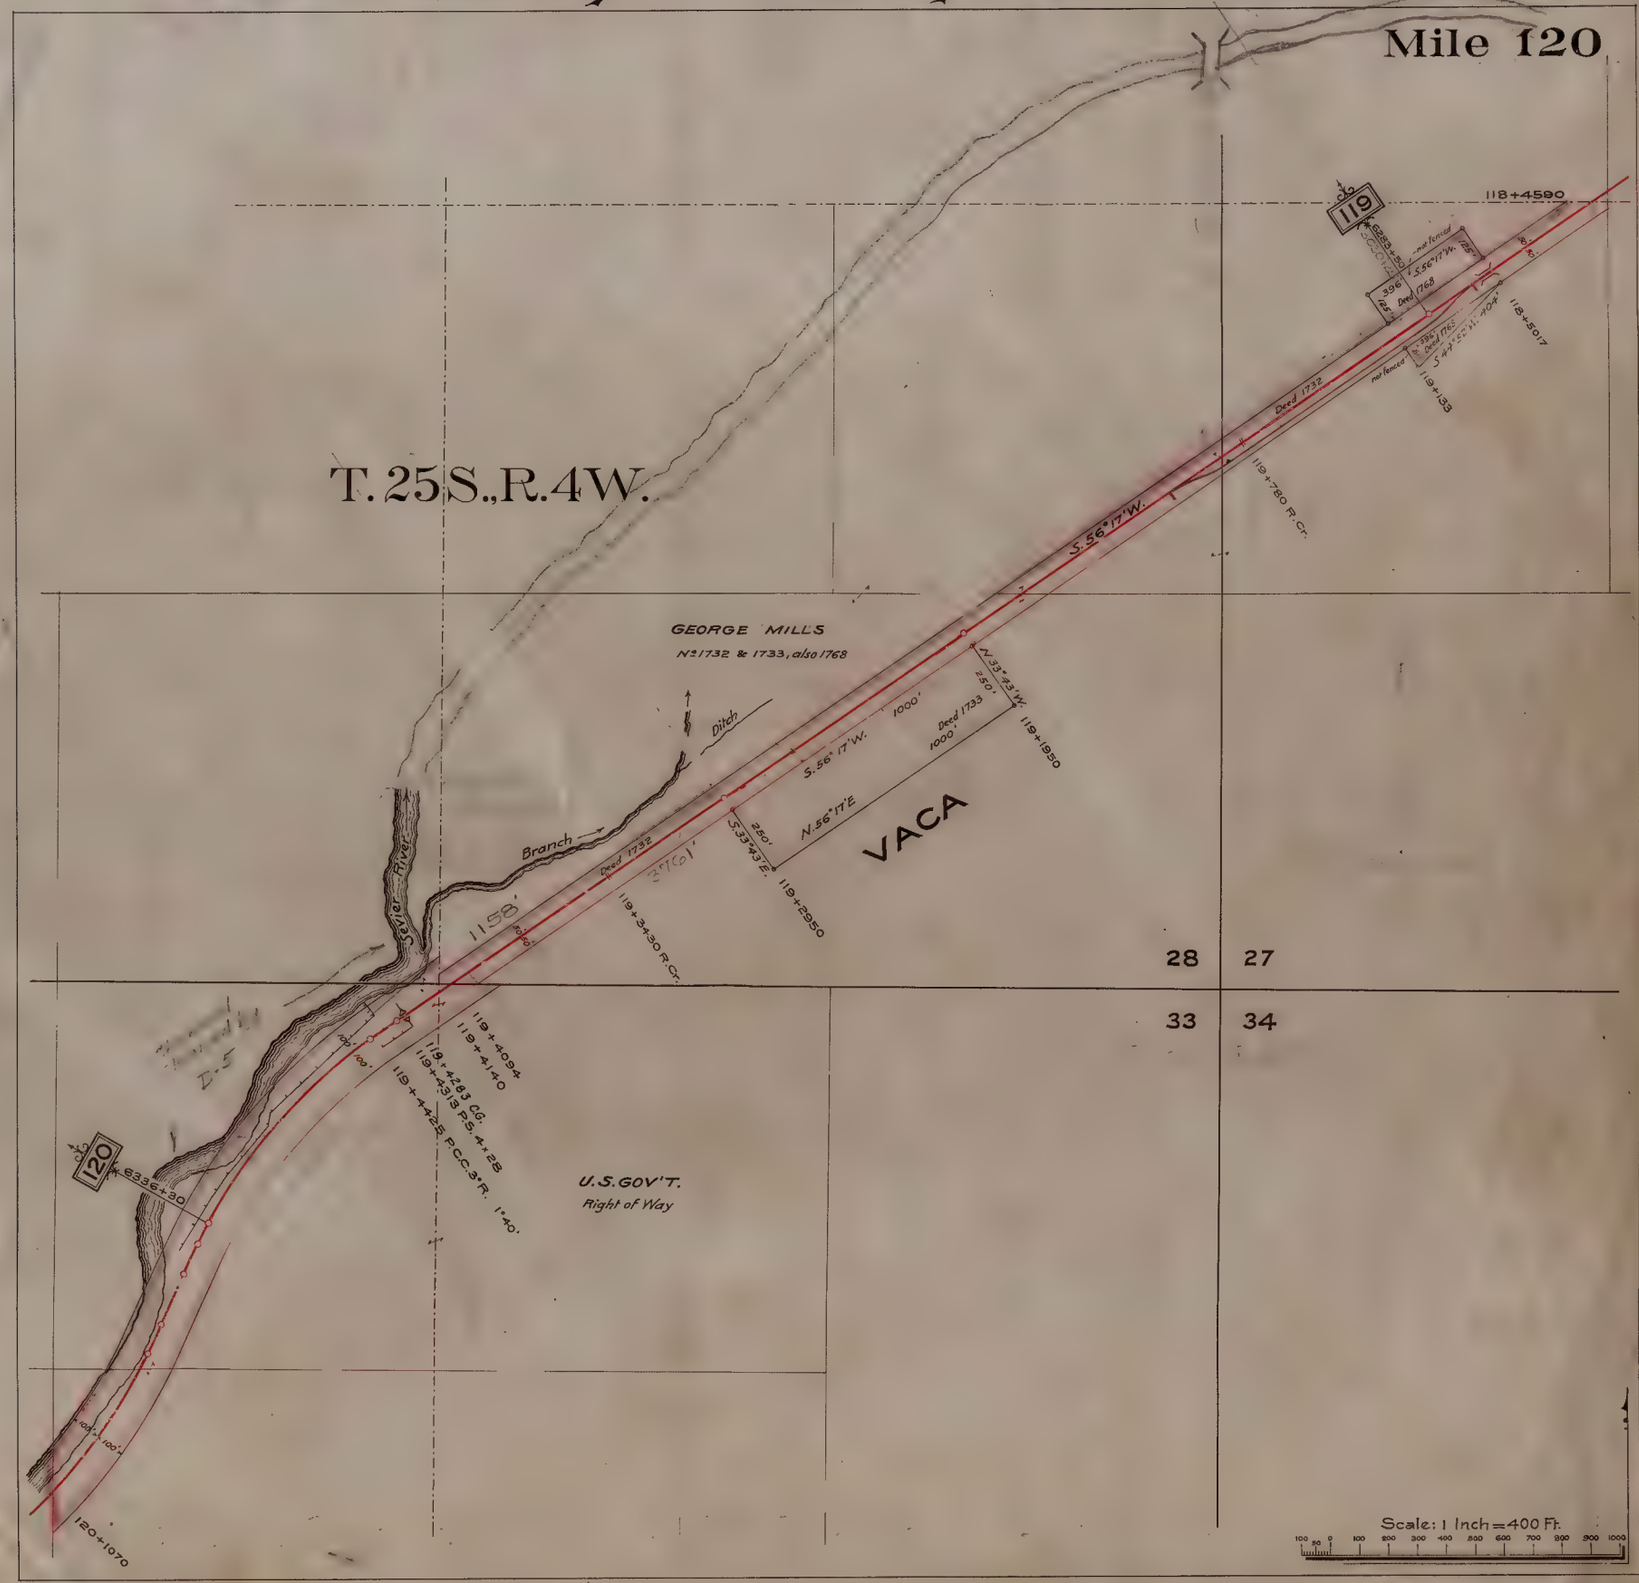

Locke
Case
G434
1896

Sevier Railway — Marysvale Extension.

Sevier Railway — Marysvale Extension.

Mile 122

Locked
Case
G4342
.S45 P3
1896
, 348x
Mile 12

Sevier Railway — Marysvale Extension.

Mile 123

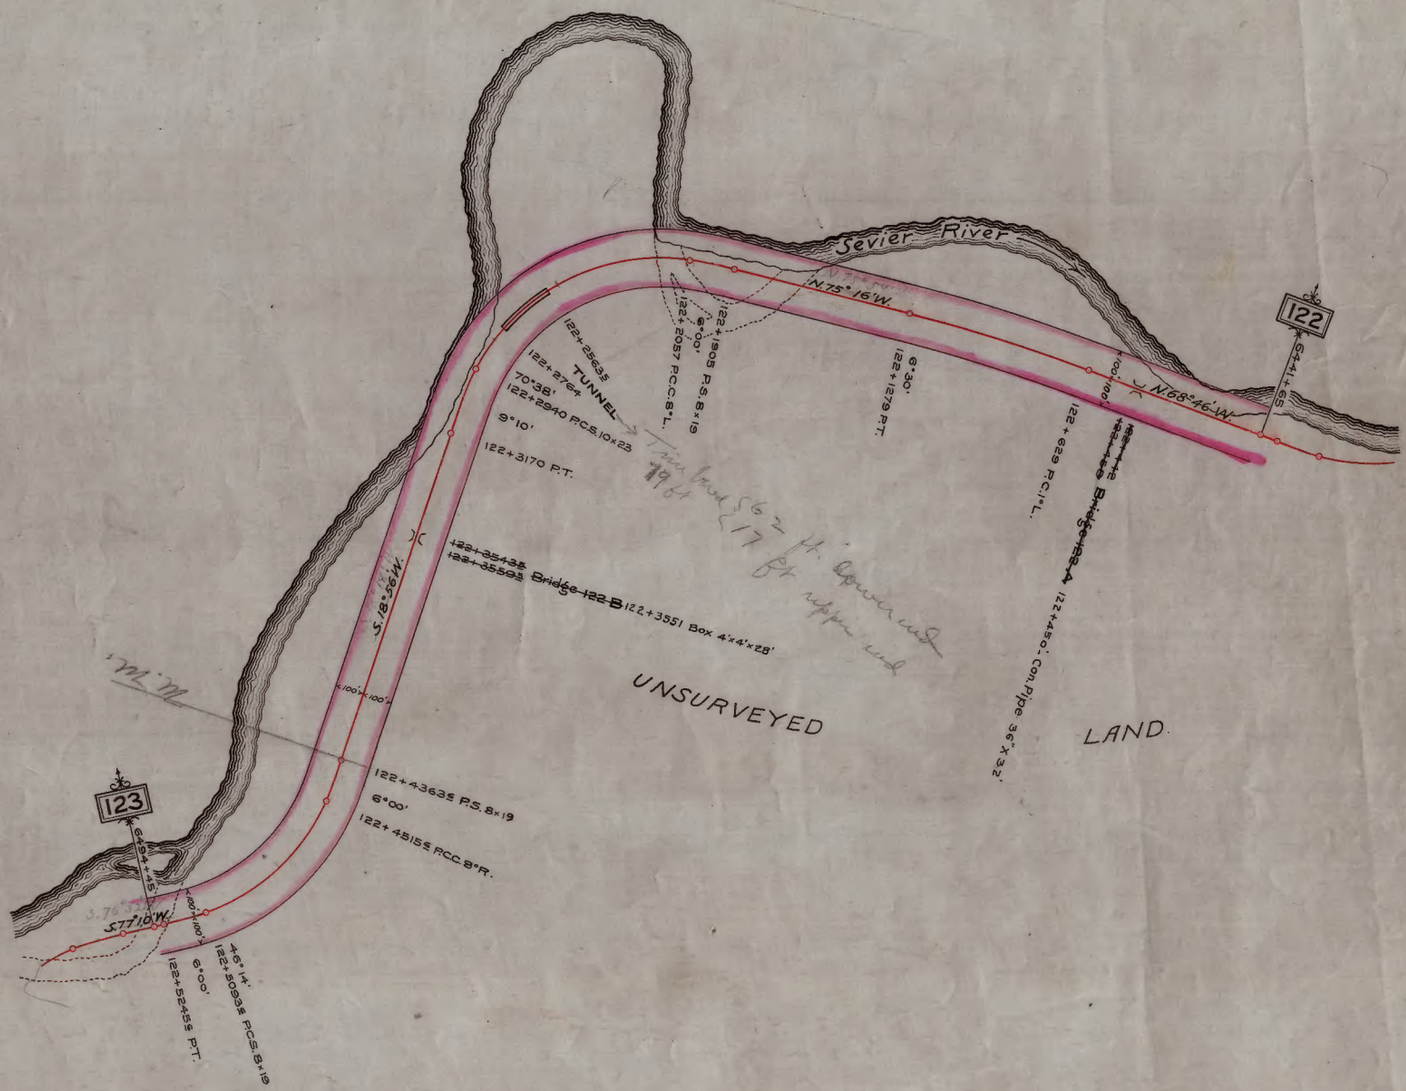

Locked Case G4342 .S45P3 1896 .S48K Mile 123

Sevier Railway — Marysvale Extension.

Mile 124

Void

Locked Case G434 .S45 P3 1896 .S42x Mile 124